Order Plans @ WWW.LDILine.com

ACC NOTES

1. REFER TO ARCHITECTURAL SHEETS FOR EQUIPMENT SCHEDULE.
2. PROPERLY INSTALL UNISTRUT AND PIPE BRACKETS FOR ALL NEW AND RELOCATED PIPING. EVERY UNISTRUT SHOULD BE INSTALLED 12 INCHES BEFORE AND AFTER EACH PIPE BEND, A MAXIMUM OF 10 FEET APART FOR VERTICAL PIPING, AND FOR ANY PIPING BEING ADDED TO PIPE CLUSTER. REFERENCE SPECIFICATIONS FOR MAXIMUM DISTANCE BETWEEN UNISTRUT PIPING SUPPORTS FOR HORIZONTAL PIPING.

GENERAL NOTES

REFER TO SHEET MP1 FOR GENERAL NOTES PERTAINING TO THIS SHEET

KEYNOTES

15.406	PLUMBING CONTRACTOR TO MAKE ALL NECESSARY DISCONNECTS AND RECONNECTS OF PLUMBING FIXTURES BEING RELOCATED OR NEW.
15.408	ROUTE WATER HEATER T&P DISCHARGE TO FLOOR DRAIN WITH AHJ APPROVED AIR GAP.
15.482	ALL WORK TO BE DONE BY CERTIFIED INSTALLER, REFERENCE ARCH. SPECIFICATIONS

RETAIL DESIGN COLLABORATIVE
[illegible] Dr., Suite 210
[illegible] 20190
[illegible] 7085
rdcollaborative.com

STIPULATION FOR RELEASE OF DRAWINGS

THESE DRAWINGS AND SPECIFICATIONS ARE THE PROPERTY OF RETAIL DESIGN COLLABORATIVE AND ARE NOT TO BE USED IN WHOLE OR IN PART FOR ANY PROJECT OTHER THAN THE ONE FOR WHICH THEY WERE PREPARED. ANY REUSE OF THESE DRAWINGS AND SPECIFICATIONS WITHOUT THE WRITTEN CONSENT OF RETAIL DESIGN COLLABORATIVE WILL BE AT THE USER'S SOLE RISK AND WITHOUT LIABILITY TO RETAIL DESIGN COLLABORATIVE.

CONSULTANTS

Roy R. Payne, Jr. P.E.
[illegible] 800-324-6474
[illegible] 757-490-1994
[illegible] 23320
CC:

Walmart

GORDONSVILLE, VA
164 CAMP CREEK PKWY, GORDONSVILLE, VA 22942
STORE NO. 4802-00
11-14/-25 PHOTO: 143 SGR-UK

JOB NUMBER:

Remodel Proto

ISSUE BLOCK

1	REV #3	04/26/18

CHECKED BY:	RRP
DRAWN BY:	COL
PROTO CYCLE:	02/23/18
DOCUMENT DATE:	041018
BG PROJECT NO:	19532

This document originally issued and sealed by Roy R. Payne, Jr., PE 0038964 on 04/26/2016. This document should not be considered a certified document.

NOT FOR CONSTRUCTION

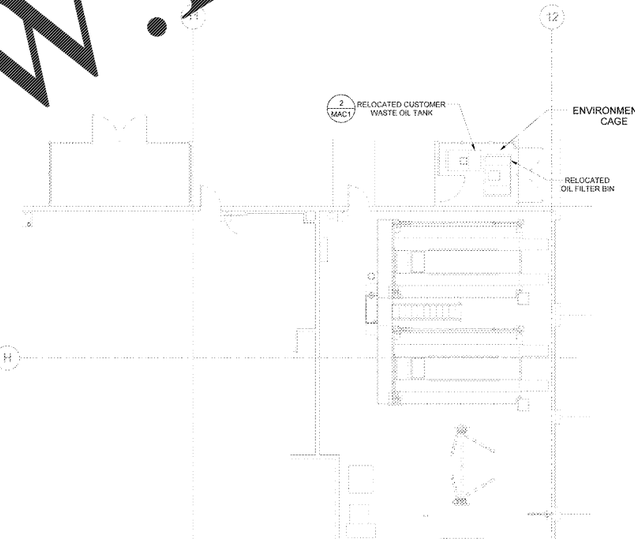

1 ACC PLUMBING PLAN
1/8" = 1'-0"

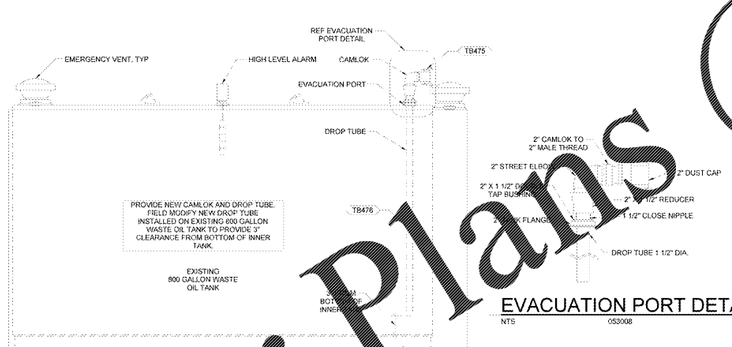

EVACUATION PORT DETAIL
NTS 053008

3 EXISTING 800 GALLON WASTE OIL TANK
12" = 1'-0"

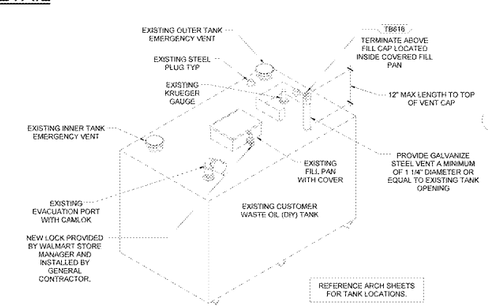

2 RELOCATED DIY TANK DETAIL
12" = 1'-0"

EXISTING CONDITIONS WERE TAKEN FROM ORIGINAL DRAWINGS AND MAY NOT REFLECT EXACT "AS-BUILT" CONDITIONS. CONTRACTOR SHALL FIELD VERIFY ALL EXISTING CONDITIONS PRIOR TO SUBMITTING FINAL BIDS. CONTRACTOR SHALL CAREFULLY COORDINATE NEW WORK AND DEMOLITION WITH ALL OTHER DISCIPLINES AND EXISTING CONDITIONS.

EACH SUBCONTRACTOR IS RESPONSIBLE FOR HAVING A THOROUGH KNOWLEDGE OF ALL DRAWINGS AND SPECIFICATIONS IN THEIR RELATED FIELD. THE FAILURE TO ACQUAINT THEMSELVES WITH THIS KNOWLEDGE DOES NOT RELIEVE THE RESPONSIBILITY OF PERFORMING THE WORK PROPERLY. NO ADDITIONAL COMPENSATION SHALL BE ALLOWED BECAUSE OF CONDITIONS THAT OCCUR DUE TO FAILURE TO FAMILIARIZE WORKERS WITH THIS KNOWLEDGE.

AUTO CENTER PLUMBING PLAN AND DETAILS

SHEET:
MAC1

4/26/2018 1:19:23 PM
C:\Users\colin\Documents\4802-00_GORDONSVILLE_VA_SGR-UK_colinpayne.com.rvt