Order Plans @ WWW.LDILine.com

## GENERAL NOTES

REFER TO SHEET MP1 FOR GENERAL NOTES PERTAINING TO THIS SHEET

## KEYNOTES

| | |
|---|---|
| 15.406 | PLUMBING CONTRACTOR TO MAKE ALL NECESSARY DISCONNECTS AND RECONNECTS OF PLUMBING FIXTURES BEING RELOCATED OR NEW |

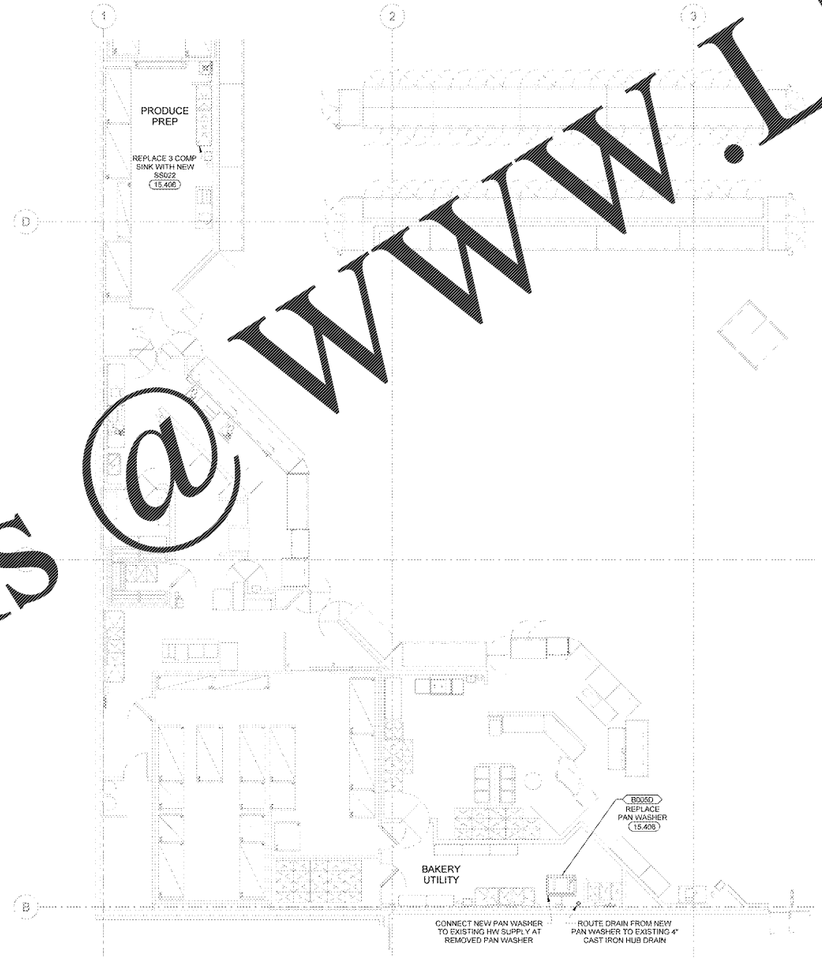


1 FRONT GROCERY PLUMBING PLAN
1/8" = 1'-0"

RETAIL DESIGN COLLABORATIVE
Robert Dickson Collins, AIA, LEED AP
Principal
Retail Design Collaborative, LLC
2700 Dickerson Pike, Suite 203
Nashville, TN 37207
615.227.7084
rdcollins@rdcollaborative.com

STIPULATION FOR REPRODUCTION OF DRAWINGS
THIS DRAWING AND SPECIFICATION, AS AN INSTRUMENT OF SERVICE, IS AND SHALL REMAIN THE PROPERTY OF RETAIL DESIGN COLLABORATIVE, LLC WHETHER THE PROJECT FOR WHICH THEY ARE MADE IS EXECUTED OR NOT. THE REPRODUCTION OF THESE DRAWINGS AND SPECIFICATIONS IS PROHIBITED EXCEPT BY AGREEMENT WITH RETAIL DESIGN COLLABORATIVE, LLC. VISUAL CONTACT WITH THESE DRAWINGS AND SPECIFICATIONS SHALL CONSTITUTE PRIMA FACIE EVIDENCE OF ACCEPTANCE OF THESE RESTRICTIONS.

CONSULTANTS

Ron R. Payne, Jr. P.E.
5914 B Nolen
Knoxville, TN 37918
615-455-6604 800-324-6474
rrpayne@comcast.net
CO.

Walmart
GORDONSVILLE, VA
164 CAMPBELL DR
GORDONSVILLE, VA 22942
STORE NO. 4802-03
Remodel Proto
JOB NUMBER: 17-127.25 PROTO: 143 SGR-UK

ISSUE BLOCK

| | |
|---|---|
| CHECKED BY: | RRP |
| DRAWN BY: | COL |
| PROTO CYCLE: | 02/23/18 |
| DOCUMENT DATE: | 041018 |
| BG PROJECT NO: | 19532 |

This document originally issued and sealed by Roy R. Payne, Jr., PE, 6039964 on 04/09/2018. This document should not be considered a certified document.

**NOT FOR CONSTRUCTION**

- EXISTING CONDITIONS WERE TAKEN FROM ORIGINAL DRAWINGS AND MAY NOT REFLECT EXACT "AS-BUILT" CONDITIONS. CONTRACTOR SHALL FIELD VERIFY ALL EXISTING CONDITIONS PRIOR TO SUBMITTING FINAL BIDS. CONTRACTOR SHALL CAREFULLY COORDINATE NEW WORK AND DEMOLITION WITH ALL OTHER DISCIPLINES AND EXISTING CONDITIONS.
- EACH SUBCONTRACTOR IS RESPONSIBLE FOR HAVING A THOROUGH KNOWLEDGE OF ALL DRAWINGS AND SPECIFICATIONS IN THEIR RELATED FIELD. THE FAILURE TO ACQUAINT THEMSELVES WITH THIS KNOWLEDGE DOES NOT RELIEVE THE RESPONSIBILITY OF PERFORMING THE WORK PROPERLY. NO ADDITIONAL COMPENSATION SHALL BE ALLOWED BECAUSE OF CONDITIONS THAT OCCUR DUE TO FAILURE TO FAMILIARIZE WORKERS WITH THIS KNOWLEDGE.

GROCERY PLUMBING PLANS

SHEET
GP1

©2018 RDC
C:\Users\colli\Documents\143SGR-UK_GP1_PLB_colli.rvt