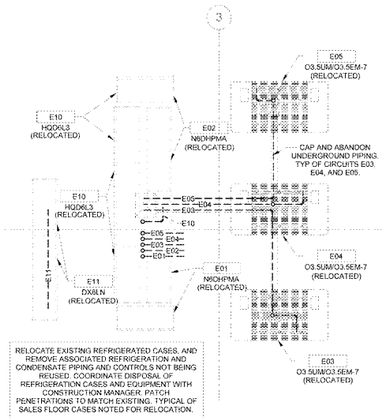

RELOCATE EXISTING REFRIGERATED CASES, AND REMOVE ASSOCIATED REFRIGERATION AND CONDENSATE PIPING AND CONTROLS NOT BEING REUSED. COORDINATE DISPOSAL OF REFRIGERATION CASES AND EQUIPMENT WITH CONSTRUCTION MANAGER. PATCH PENETRATIONS TO MATCH EXISTING. TYPICAL OF SALES FLOOR CASES NOTED FOR RELOCATION.

3 REAR REFRIGERATION DEMO PLAN
1/8" = 1'-0"

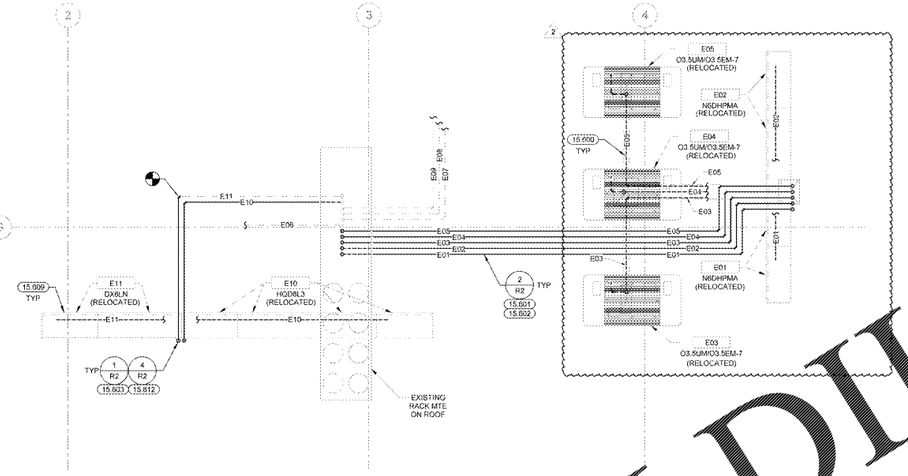

2 REAR REFRIGERATION PLAN
1/8" = 1'-0"

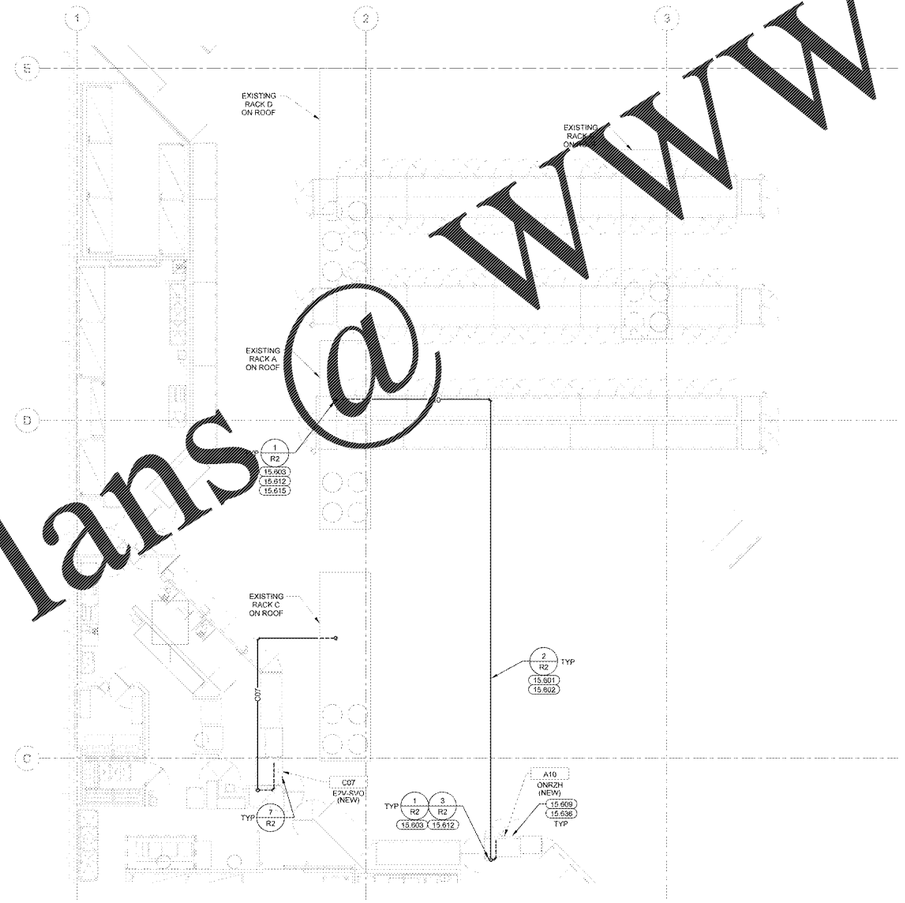

1 FRONT REFRIGERATION PLAN
1/8" = 1'-0"

KEYNOTES

15.600	REFRIGERATION LINES IN PVC PIPE BELOW FLOOR.
15.601	SLOPE REFRIGERATION LINES BACK TO COMPRESSORS AT 1" PER 20' OF RUN. LOCATE HIGHEST POINT OF REFRIGERATION LINES JUST BELOW BOTTOM CHORD OF JOIST OR BEAM. COORDINATE ELEVATION TO AVOID CONFLICTS WITH DUCTWORK, LIGHTING, ETC.
15.602	SUPPORT HORIZONTAL RUNS OF REFRIGERATION LINES ON 1-5/8" x 1-5/8" UNISTRUT CHANNELS ON MAXIMUM OF 6 FOOT CENTERS.
15.603	AT ALL POINTS WHERE SUCTION LINES RISE, PROVIDE A SUCTION LINE TRAP AT THE BASE OF THE RISER.
15.609	PROVIDE PVC DRAIN LINE FROM EACH CASE DRAIN CONNECTION SAME SIZE AS CASE OUTLET, AND END OVER FLOOR DRAIN W/AIR GAP. PITCH DRAINS 1" PER 10'.
15.612	PROVIDE INTERMEDIATE SUCTION LINE TRAP IN WALL OR VOID SPACE. INTERMEDIATE TRAP SHOULD BE PLACED AT THE MIDPOINT OF THE SUCTION LINE RISER.
15.615	UTILIZE EXISTING ROOF OPENING AS INDICATED WHEN POSSIBLE. IF LARGER OPENING IS REQUIRED REINFORCE ROOF STRUCTURE AS NECESSARY. CUT THE ROOF FOR THE REFRIGERATION PIPE PENETRATION, AND SUPPLY THE PIPE PENETRATION RAIN HOOD. PROPERLY FLASH, PATCH, AND REPAIR ROOF AS REQUIRED FOR NEW PENETRATION. SEAL THE ROOF OPENING WITH FOAM AS SOON AS THE PIPING THROUGH THE ROOF OPENING IS COMPLETE.
15.636	REFRIGERATION CONTRACTOR TO PROVIDE AND INSTALL LIQUID LINE SOLENOID, EVAPORATOR PRESSURE REGULATOR, AND FULL PORT ISOLATION VALVES IN A SERVICE ACCESSIBLE LOCATION INSIDE CASE DRAIN PAN.

2 ADD KEYNOTE 15.609

2 REMOVE KEYNOTE 15.618

GENERAL NOTES

1. PLAN INDICATES GENERAL ROUTING OF REFRIGERANT LINES, WITH A SINGLE LINE SHOWN INDICATING BOTH SUCTION AND LIQUID LINE ROUTING FOR EACH SYSTEM.
2. REFRIGERATION SYSTEM INSTALLATION SHALL BE IN COMPLETE CONFORMANCE WITH SPECIFICATIONS, AND WITH ALL REQUIREMENTS OF REFRIGERATION EQUIPMENT MANUFACTURER.
3. REFRIGERATION DRAWINGS ARE PROVIDED AS AN AID TO BIDDERS AND TO INDICATE DESIRED ROUTING OF REFRIGERATION LINES; CONTRACTOR SHALL ASSUME FULL RESPONSIBILITY FOR COMPLETE INSTALLATION OF PIPING AND ALL ACCESSORIES TO PROVIDE A COMPLETE AND FULLY OPERATING SYSTEM.
4. PRIOR TO PENNING NEW RACK SYSTEMS TO ADD OR REPLACE CASES, EVAPORATORS, ETC., INSTALL NEW SUCTION FILTER IN THE SUCTION LINE CANISTER. OPEN 24 TO 48 HOURS AFTER THE WORK IS COMPLETED AND ALL FINAL ADJUSTMENTS HAVE BEEN MADE. PROVIDE AND INSTALL LIQUID LINE FILTER CORES. OIL SYSTEM FILTER USING CARLYLE OIL STYLE FILTER, AND SUCTION FILTERS. FILTERS ARE TO BE RATED FOR WAX REMOVAL. CONTRACTOR TO PROPERLY DISPOSE OF OIL AND COMPONENTS REPLACED.
5. REFER TO SPECIFICATION 15600 FOR INSULATION THICKNESS. INSIDE DIAMETER OF INSULATION SHALL MATCH PIPE DIAMETER TO MINIMIZE AIR GAPS BETWEEN PIPING AND INSULATION. PROVIDE FACTORY PRE-MANUFACTURED INSULATION FITTINGS AT ALL TRAPS, ELBOWS, AND TEES. INSULATE VALVES AND REDUCERS WITH FIELD FABRICATED INSULATION FITTINGS PER MANUFACTURER'S INSTRUCTIONS WHERE PRE-MANUFACTURED FITTINGS ARE UNAVAILABLE. MITER CUT FITTINGS SHALL BE USED WITH OWNER'S MECHANICAL CONSTRUCTION MANAGER APPROVAL.
6. PIPE INSULATION SHALL BE BLACK. REFER TO SPECIFICATION 15500.
7. INSTALL PIPE INSULATION IN STRICT ACCORDANCE WITH MANUFACTURER'S INSTALLATION INSTRUCTIONS.
8. FREEZER WALK-INS AND LOW TEMP CASE PENETRATIONS REQUIRE THE HOLE TO BE PATCHED WITH 26 GAUGE GALVANIZED SHEET METAL TRIM, FOAM SEALED AND TRIMMED FLUSH, THEN COATED WITH SILICONE SEALANT ON BOTH THE INSIDE AND OUTSIDE OF THE BOX.
9. COORDINATE REFRIGERATION DEMOLITION ISSUES WITH THE ARCHITECTURAL DRAWINGS. REFER TO ARCHITECTURAL PLANS FOR REFRIGERATION EQUIPMENT DEMOLITION AND COOLER REPAIR AND REMODELING.
10. REFRIGERATION SYSTEM SHALL REMAIN OPERATIONAL DURING REMODELING. DURING THE PHASING OF OLD TO NEW SYSTEMS, BOTH NEW AND OLD REFRIGERATION SYSTEMS MAY BE REQUIRED TO OPERATE AT THE SAME TIME FOR A SHORT PERIOD.
11. WHERE NEW REFRIGERATED EQUIPMENT IS INDICATED ON THE DRAWINGS, PROVIDE DEMOLITION, REMOVAL, AND TEMPORARY STORAGE OF OLD EQUIPMENT PER WALMART MECHANICAL CONSTRUCTION MANAGER'S INSTRUCTIONS, AND REFRIGERATION DEMO NOTES. REFER TO ARCHITECTURAL.
12. COORDINATE REMOVAL AND DISPOSAL OF EXISTING REFRIGERATION EQUIPMENT, EVAPORATORS AND REFRIGERATED CASES WITH WALMART MECHANICAL SERVICES CONSTRUCTION MANAGER.
13. REMOVE COPPER LINES, EVAPORATORS, AND CONDENSATE LINES FROM COOLERS/FREEZERS BEING REMOVED FROM SITE.
14. COOLER/FREEZER BOX MANUFACTURER SHALL PROPERLY PREPARE ALL COOLER/FREEZER PANELS, GLASS DOORS, SLIDER OR SWING DOORS, PALLETIZE, AND PREPARE THE EQUIPMENT TO SHIP OFF SITE.
15. COORDINATE WITH FIRE PROTECTION CONTRACTOR FOR THE REMOVAL AND REPLACEMENT OF SPRINKLERS FOR ALL REMOVED COOLER/FREEZER BOXES.
16. COORDINATE WITH ELECTRICAL CONTRACTOR FOR THE REMOVAL OF ALL REMOVED COOLER/FREEZER BOXES ELECTRICAL WIRING DEVICES.
17. COORDINATE WITH EMS CONTRACTOR FOR THE REMOVAL OF ALL REMOVED COOLER/FREEZER BOXES EMS WIRING AND DEVICES.
18. EXISTING REFRIGERATION PIPING MAY BE RE-USED. RE: REFRIGERATION LEGENDS FOR PIPE SIZE REQUIREMENTS.
19. BUILDING COMPONENTS ABANDONED BY THE SCOPE OF WORK SHALL BE SECURED TO PREVENT FALLING, LOOSENING, OR CREATING DAMAGE OF ANY KIND IN THE FUTURE.
20. REFERENCE REFRIGERATION SCHEDULE FOR EVAPORATOR PRESSURE REGULATORS AND LIQUID LINE SOLENOID VALVES TO BE REPLACED IF APPLICABLE.
21. REFER TO ARCHITECTURAL DRAWINGS FOR ADDITIONAL WORK BY REFRIGERATION CONTRACTOR
22. AT ANY WALK-INS BEING REPLACED, CONTRACTOR SHALL SALVAGE EXISTING DATA REPEATER AND TURN-OVER TO STORE MANAGER FOR STORAGE. RE-INSTALLATION BY WALMART BUILDING CONTROLS.

1 SHEET ADDED TO SET

SEPARATE CONTRACTOR IS RESPONSIBLE FOR RE-SKIN OF EXISTING REFRIGERATED CASES TO REMAIN.

NOTE: ALL WORK ON THIS SHEET IS TO BE COMPLETED BY A WAL-MART APPROVED CONTRACTOR

NOTE: REFRIGERATION CONTRACTOR IS RESPONSIBLE FOR ALL FINAL REFRIGERATION ELECTRICAL TERMINATIONS TO REFRIGERATION EQUIPMENT.

24 HOURS PRIOR TO SHUTTING DOWN ANY REFRIGERATION SYSTEMS, HVAC SYSTEMS, OR ENERGY MANAGEMENT CONTROLS SYSTEMS, SEND E-MAIL TO NSRM@WALMART.COM. THE E-MAIL SHALL STATE WHAT, WHY, AND WHEN IT IS BEING SHUT DOWN AND HOW LONG IT IS ANTICIPATED TO BE DOWN. THEN SEND A FOLLOW UP E-MAIL TO NSRM@WALMART.COM AFTER THE WORK IS COMPLETE AND THE SYSTEM IS BACK UP AND RUNNING.

EXISTING CONDITIONS WERE TAKEN FROM ORIGINAL DRAWINGS AND MAY NOT REFLECT EXACT "AS-BUILT" CONDITIONS. CONTRACTOR SHALL FIELD VERIFY ALL EXISTING CONDITIONS PRIOR TO SUBMITTING FINAL BIDS. CONTRACTOR SHALL CAREFULLY COORDINATE NEW WORK AND DEMOLITION WITH ALL OTHER DISCIPLINES AND EXISTING CONDITIONS.

EACH SUBCONTRACTOR IS RESPONSIBLE FOR HAVING A THOROUGH KNOWLEDGE OF ALL DRAWINGS AND SPECIFICATIONS IN THEIR RELATED FIELD. THE FAILURE TO ACQUAINT THEMSELVES WITH THIS KNOWLEDGE DOES NOT RELIEVE THE RESPONSIBILITY OF PERFORMING THE WORK PROPERLY. NO ADDITIONAL COMPENSATION SHALL BE ALLOWED BECAUSE OF CONDITIONS THAT OCCUR DUE TO FAILURE TO FAMILIARIZE WORKERS WITH THIS KNOWLEDGE.

RETAIL DESIGN COLLABORATIVE

Robert Kroeze, Dan Hamilton, Rob Dillon
7 Piedmont Center, Suite 310
Atlanta, GA 30305
770-233-7085
rdcollaborative.com

STIPULATION FOR REPRODUCTION OF DRAWINGS AND SPECIFICATIONS

THESE DRAWINGS AND SPECIFICATIONS ARE AND SHALL REMAIN THE PROPERTY OF RETAIL DESIGN COLLABORATIVE. THEY ARE NOT TO BE USED IN WHOLE OR IN PART FOR ANY PURPOSE OTHER THAN THE PROJECT SPECIFICALLY IDENTIFIED HEREIN. THEY SHALL NOT BE LOANED, COPIED OR REPRODUCED WITHOUT THE WRITTEN CONSENT OF RETAIL DESIGN COLLABORATIVE. ALL COMMON LAW, STATUTORY AND OTHER RESERVED RIGHTS, INCLUDING COPYRIGHT, ARE HEREBY EXPRESSLY RESERVED TO RETAIL DESIGN COLLABORATIVE.

CONSULTANTS

William R. Kramer P.E.
3714 Dickson Drive
Suite 103
Fairfax, VA 22031
703-385-3005 FAX 703-385-3006
ROOFING AND FIRE PROTECTION BY: ROOFING AND FIRE PROTECTION BY: AOR

Walmart

GORDONSVILLE, VA
164 CAMPGREEN RD
STORE # 4162-03

Remodel Proto

143 SGR-OR
PROTO:
JOB NUMBER:
17-127.25

ISSUE BLOCK

1	REV #1	04/16/18
2	REV #2	04/25/18

CHECKED BY: WRK
DRAWN BY: RDP
PROTO CYCLE: 02/23/18
DOCUMENT DATE: 04/2018
BG PROJECT NO: 19532

This document originally issued and sealed by William Robert Kroeze, P.E. #0402050546 on 04/25/2018. This document should not be considered a certified document.
NOT FOR CONSTRUCTION

REFRIGERATION PLANS

SHEET: R1

Order Plans @ WWW.LDILine.com