GROCERY EQUIPMENT SCHEDULE

BAKERY EQUIPMENT SCHEDULE

NO.	DESCRIPTION	MANUFACTURER	MODEL	VOLT/PH	AMPS	HP	VA	TERMINATION	MTG. HT.	NOTES
B005D	PAN WASHER	DSI (DOUGLAS)	LD20	480/3	40.00			JUNCTION BOX	+12"	E,F
	A. CONTROLS			120/1	5.60			JUNCTION BOX	+12"	E,F
B049	DONUT THERMOGLAZER	BELSHAW	TG-50	208/1			6700	HUBBELL RECEPTACLE #3R6R6W BLUE	+24"	K

REFRIGERATED AND HOT CASE SCHEDULE

NO.	DESCRIPTION	MANUFACTURER	MODEL	VOLT/PH	AMPS	HP	VA	TERMINATION	MTG. HT.	NOTES
RH0101.000	8' DELI SERVICE ISLAND CASE	CUSTOM DELI'S	D8LW-GD-SS-8	120/208/3	21.1			JUNCTION BOX	+8"	E,F

EQUIPMENT SCHEDULE NOTES
E. PROVIDE WEATHERTIGHT FLEX CONDUIT AND WIRING FROM DISCONNECT SWITCH OR JUNCTION BOX TO EQUIPMENT KNOCKOUT OR ELECTRICAL CONNECTION POINT.
F. MAKE FINAL CONNECTIONS TO EQUIPMENT.
K. CORD AND PLUG FURNISHED WITH EQUIPMENT

KEYNOTES

16.145 CONNECT TO EXISTING BRANCH CIRCUIT. VERIFY PRIOR TO ROUGH-IN THAT EXISTING CIRCUIT HAS CAPACITY TO ACCOMMODATE NEW LOAD. VERIFY CONDITION OF BRANCH CIRCUIT, CONDUIT AND WIRE PRIOR TO USE TO INSURE THAT THEY MEET ALL U.L. RATINGS AND REPLACE AS REQUIRED.

16.492 EC SHALL COORDINATE WITH GENERAL CONTRACTOR AND ARCHITECTURAL DEMOLITION PLANS THE EXTENT OF ELECTRICAL DEMOLITION. REMOVE CONDUITS AND WIRES ALL THE WAY BACK TO ORIGINATING JUNCTION BOXES OR PANELBOARDS. DEMOLITION SHALL NOT AFFECT ACTIVE CIRCUITS. LABEL DEMOLISHED CIRCUIT(S) IN PANELBOARDS AS "SPARE". COORDINATE EXACT REQUIREMENTS WITH EXISTING CONDITIONS PRIOR TO BID.

16.770 EC SHALL DISCONNECT, EXTEND, AND RECONNECT ALL ELECTRICAL CIRCUITRY. LABEL ALL ASSOCIATED PANELBOARD CIRCUITS TO REFLECT SYSTEM NUMBER AND LOAD DESCRIPTION. VERIFY CONDITION OF BRANCH CIRCUIT, CONDUIT, AND WIRE PRIOR TO USE TO ENSURE THAT THEY MEET ALL U.L. RATINGS AND REPLACE AS REQUIRED. COORDINATE THIS PROCESS WITH CONSTRUCTION MANAGER TO MINIMIZE DOWNTIME.

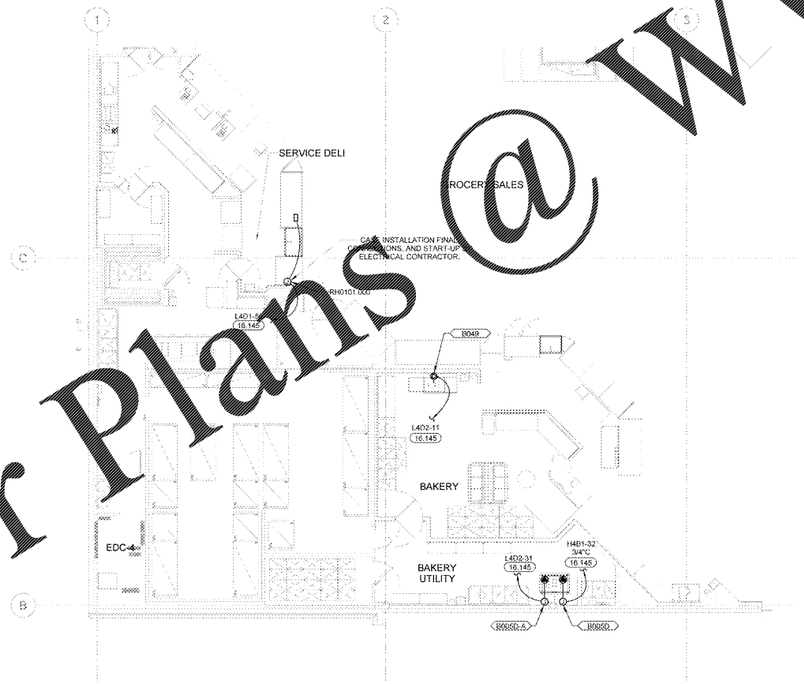

2 GROCERY POWER PLAN
1/8" = 1'-0"

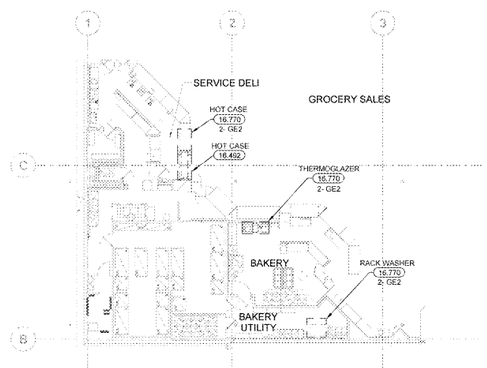

1 FRONT GROCERY POWER DEMOLITION PLAN
1/16" = 1'-0"

EXISTING CONDITIONS WERE TAKEN FROM ORIGINAL DRAWINGS AND MAY NOT REFLECT EXACT "AS-BUILT" CONDITIONS. CONTRACTOR SHALL FIELD VERIFY ALL EXISTING CONDITIONS PRIOR TO SUBMITTING FINAL BIDS. CONTRACTOR SHALL CAREFULLY COORDINATE NEW WORK AND DEMOLITION WITH ALL OTHER DISCIPLINES AND EXISTING CONDITIONS.

EACH SUBCONTRACTOR IS RESPONSIBLE FOR HAVING A THOROUGH KNOWLEDGE OF ALL DRAWINGS AND SPECIFICATIONS IN THEIR RELATED FIELD. THE FAILURE TO ACQUAINT THEMSELVES WITH THIS KNOWLEDGE DOES NOT RELIEVE THE RESPONSIBILITY OF PERFORMING THE WORK PROPERLY. NO ADDITIONAL COMPENSATION SHALL BE ALLOWED BECAUSE OF CONDITIONS THAT OCCUR DUE TO FAILURE TO FAMILIARIZE WORKERS WITH THIS KNOWLEDGE.

RETAIL DESIGN COLLABORATIVE

STIPULATION FOR REUSE OF DRAWINGS AND SPECIFICATIONS

THE DRAWINGS AND SPECIFICATIONS AS INSTRUMENTS OF SERVICE ARE AND SHALL REMAIN THE PROPERTY OF RETAIL DESIGN COLLABORATIVE, LTD. THE DRAWINGS AND SPECIFICATIONS ARE NOT TO BE USED BY THE OWNER OR OTHERS ON EXTENSIONS OF THE PROJECT OR ON ANY OTHER PROJECT WITHOUT THE EXPRESS WRITTEN PERMISSION OF RETAIL DESIGN COLLABORATIVE, LTD. ANY UNAUTHORIZED USE OF THESE DRAWINGS AND SPECIFICATIONS WILL BE AT THE SOLE RISK AND RESPONSIBILITY OF THE USER.

CONSULTANTS

Jason C. Adams P.E.
SUITE E-520 PH.678.339.3004 MOB.321.677.7
3000 ROYAL BLVD. SOUTH DESIGNED BY: JC
ROSWELL, GA 30076

Wal-Mart

GORDONSVILLE, VA
164 CAMP CREEK PKWY
STORE NO. 4580-00

JOB NUMBER: 17-127.25 PHOTO: 143 SGR-OR

Remodel Proto

ISSUE BLOCK

CHECKED BY:	BMD
DRAWN BY:	JRL
PROTO CYCLE:	02/23/18
DOCUMENT DATE:	041018
BG PROJECT NO:	19532

This document originally issued and sealed by Jason Christopher Adams, P.E. #052422 on 04/09/2018. This document should not be considered a certified document.
NOT FOR CONSTRUCTION

GROCERY POWER PLANS

SHEET
GE2

Order Plans @ WWW.LDILine.com