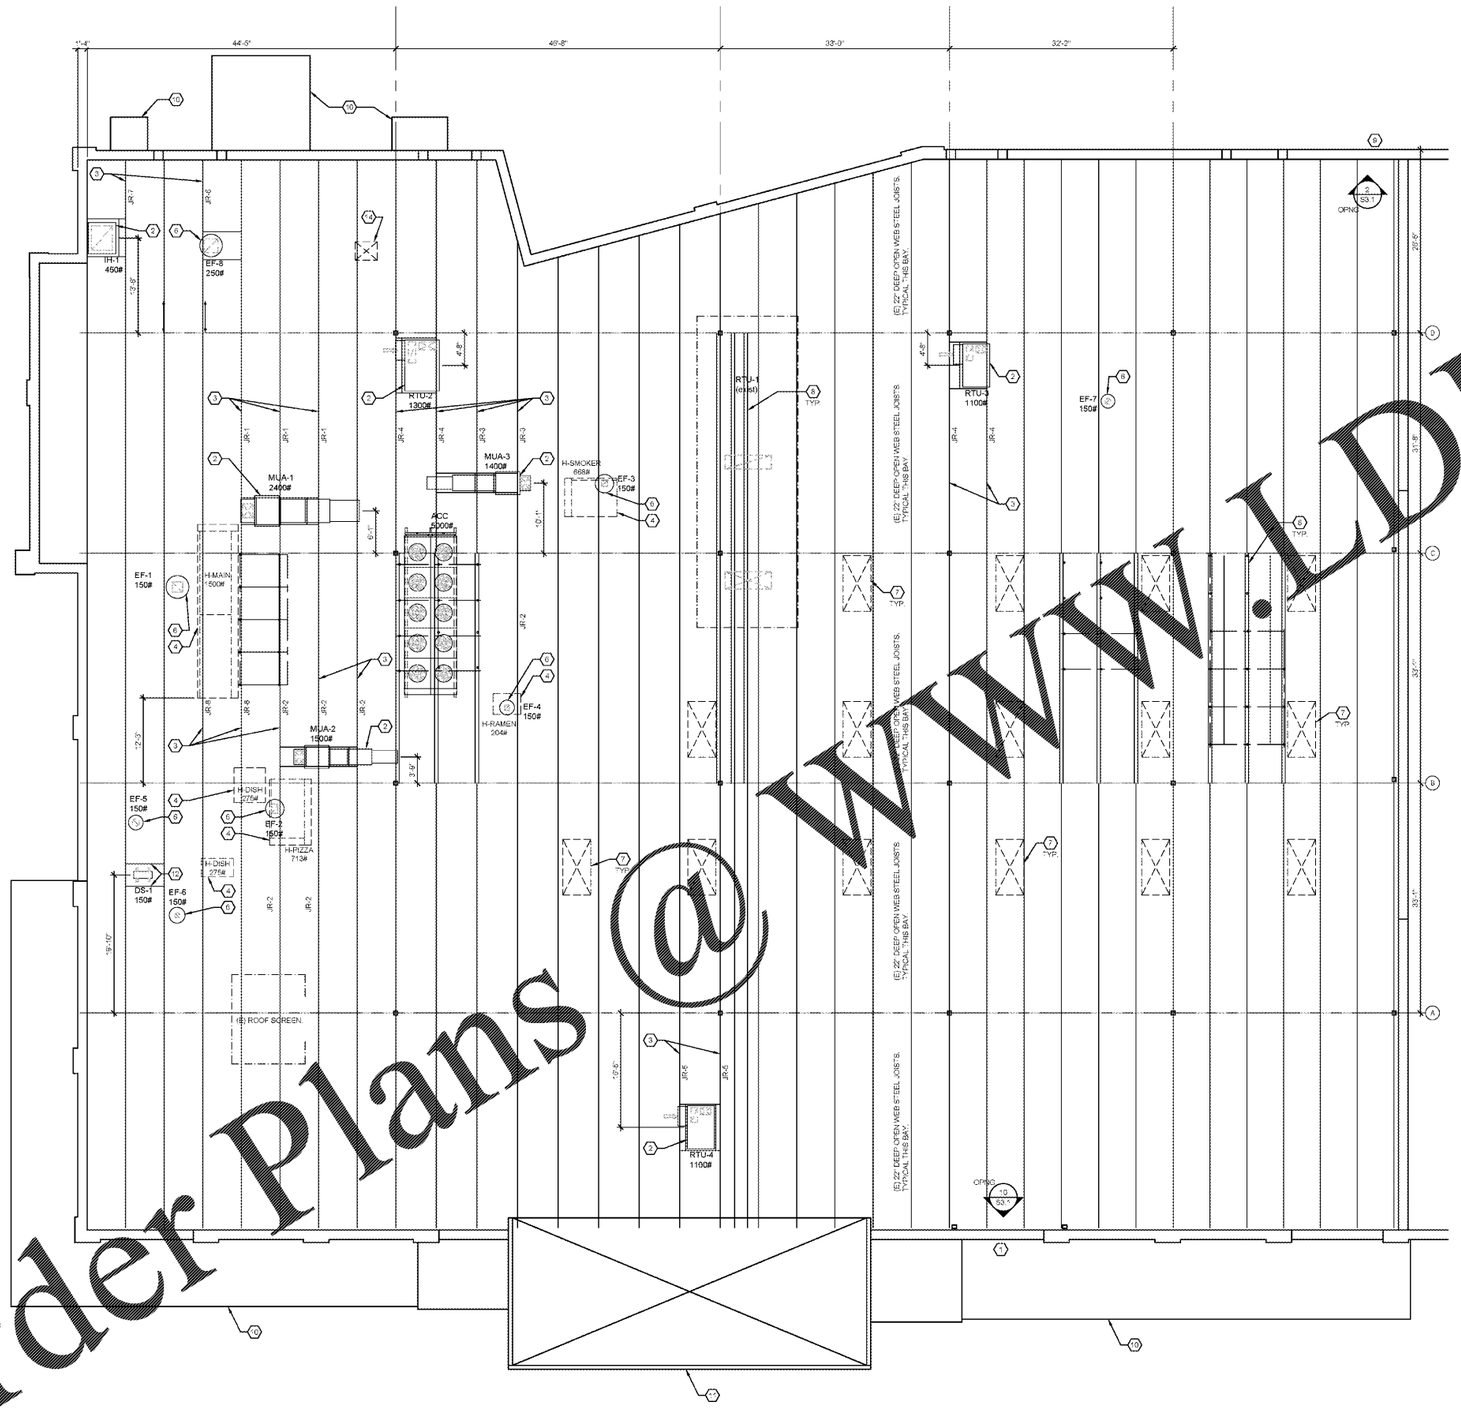

roof plan general notes

A. REFER TO SHEET **S1.0** FOR GENERAL STRUCTURAL NOTES.
B. ANY CHANGES MADE TO THE DESIGN IDENTIFIED ON THESE DRAWINGS AND/OR ASSOCIATED SPECIFICATIONS SHALL BE SUBMITTED TO THE ENGINEER / ARCHITECT OF RECORD FOR REVIEW AND APPROVAL PRIOR TO MAKING ANY MODIFICATIONS TO THE PROJECT. ANY LIABILITY AS A RESULT OF DESIGN MODIFICATIONS, AS WELL AS ANY COSTS ASSOCIATED WITH SUCH MODIFICATIONS, MADE WITHOUT THE WRITTEN APPROVAL OF ENGINEER / ARCHITECT OF RECORD SHALL BECOME THE RESPONSIBILITY OF THE CONTRACTOR.
C. GC SHALL VERIFY ALL JOISTS (DEPTH, SPACING) AFFECTED BY NEW WORK BEFORE REINFORCING. NOTIFY ENGINEER OF ANY DISCREPANCY WITH INFORMATION SHOWN.
D. ALL WORK SHOWN IS NEW UNLESS NOTED (E) EXISTING OR (E)RELOCATED.
E. ALL WORK BY GC UNLESS NOTED OTHERWISE.
F. JR-X INDICATES JOIST REINFORCING. REFER TO DETAIL AND SCHEDULE 06/S4.1.

KEYED NOTES

1. NEW EXTERIOR OPENING FOR STOREFRONT.
2. NEW ROOF TOP HVAC UNIT. REFER TO 01/S4.1 FOR ROOF OPENING FRAMING DETAIL AND 04/S4.1 FOR CURB ATTACHMENT.
3. REFER TO DETAIL 06/S4.1 FOR JOIST REINFORCING DETAILS AND SCHEDULE.
4. NEW KITCHEN EXHAUST HOODS BELOW. SEE 03/S4.1 FOR TYPICAL CURB SUPPORT DETAIL.
5. NEW CROSS BRACING BETWEEN EXISTING JOISTS. REFER TO DETAIL 08/S4.1.
6. NEW EXHAUST FAN. REFER TO 01/S4.1 FOR ROOF OPENING FRAMING DETAIL AND 04/S4.1 FOR CURB ATTACHMENT.
7. LOCATION OF NEW SKYLIGHT. REFER TO 01/S4.1 FOR ROOF OPENING FRAMING DETAIL AND ROOF DECK REINFORCING DETAIL 08/S4.1.
8. DOUBLE JOISTS. TYPICAL WHERE SHOWN.
9. NEW EXTERIOR OPENING FOR DOOR.
10. EXISTING CANOPY TO REMAIN.
11. EXISTING ENTRY VESTIBULE TO REMAIN.
12. MISSING 4 SPANNING BETWEEN JOISTS AT CONDENSER UNIT. REFER TO DETAILS 05/S4.1 AND 07/SA.1.
13. EXISTING ENTRY VESTIBULE TO REMAIN.
14. LOCATION OF EXISTING ROOF HATCH.

01 ROOF FRAMING PLAN
SCALE: 1/8" = 1'-0"

wd
WD DISCOVERY BLVD
DUBLIN, OH 43016
614.764.7000 T
WDPARTNERS.COM

Lucky's Market

LUCKY'S MARKET
PROMENADE at NAPLES
5424 NAPLES BLVD.
NAPLES, FL 34109

REVISIONS

PERMIT ISSUE
MAY 7, 2018
BID ISSUE 05/07/18
STORE NUMBER
57

WD PROJECT NUMBER
LKYUF0011

S1.1 ROOF FRAMING PLAN

WWW.LDLine.com
Order Plans @ W