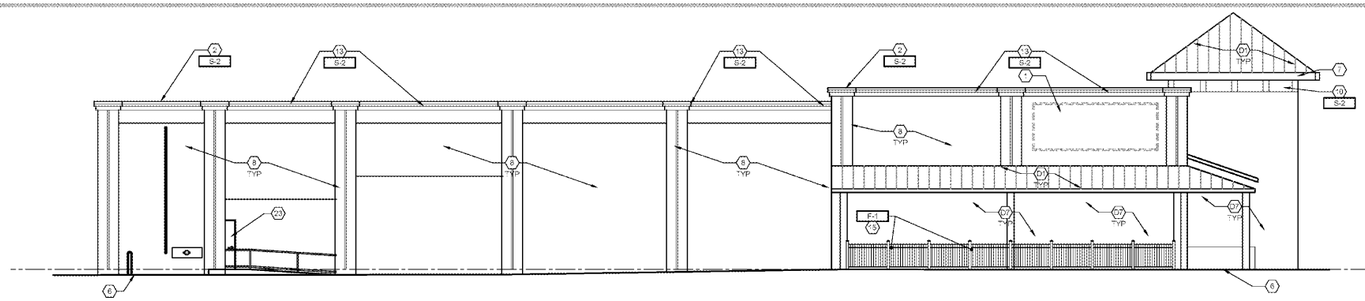

01 SIDE ELEVATION
SCALE: 1/8" = 1'-0"

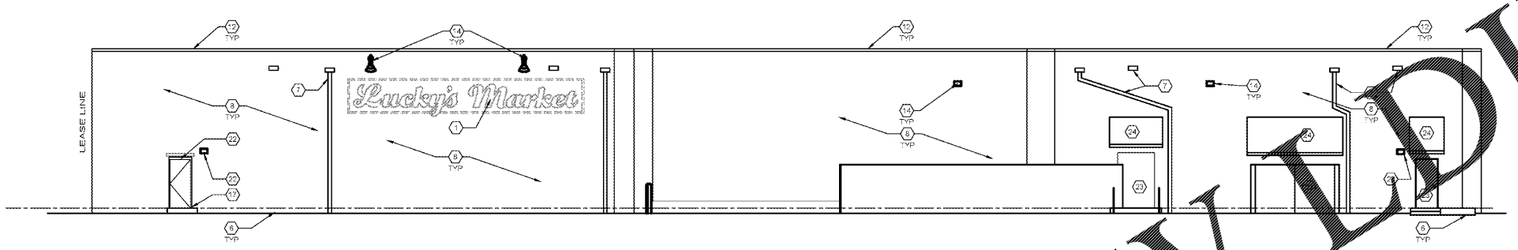

02 REAR / DELIVERY ELEVATION
SCALE: 1/8" = 1'-0"

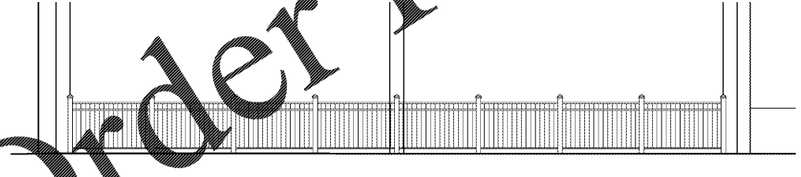

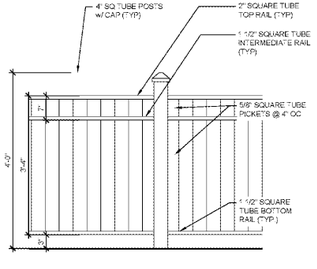

03 PATIO FENCE DETAIL
SCALE: nts

FINAL FENCE DESIGN IS SUBJECT TO LUCKY'S AND LANDLORD APPROVAL
GENERAL CONTRACTOR TO PROVIDE ORNAMENTAL FENCE SPECIFICATIONS FOR APPROVAL PRIOR TO INSTALLATION.
FENCE TO BE ALUMINUM w/ BLACK POWDER COAT FINISH, SIMILAR TO JERITH OR EQUIVALENT.

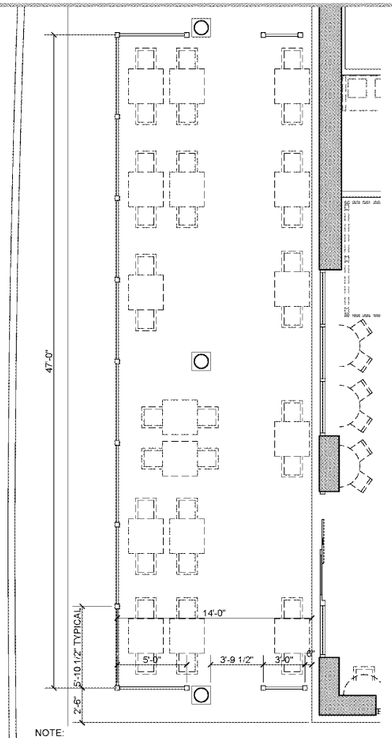

NOTE:
GENERAL CONTRACTOR TO FIELD VERIFY ALL EXISTING CONDITIONS AND REVIEW PROPOSED CIVIL ENGINEERING PLANS AND COORDINATE FENCE DIMENSIONS AND LAYOUT AS REQUIRED PRIOR TO FABRICATION AND INSTALLATION OF FENCING.

04 PATIO FENCE LAYOUT
SCALE: nts

GENERAL NOTES

A. GENERAL CONTRACTOR SHALL PROVIDE AND INSTALL SOLID BLOCKING FOR ALL EXTERIOR LIGHTING FIXTURES, AWNINGS, AND SIGNS. BLOCKING TO INCLUDE HORIZONTAL 2x FRAMING BETWEEN STUDS & MIN. 2 S.F. OF 5/8" PLYWOOD SHEATHING AT ALL JUNCTION BOXES. ALL BLOCKING IN EXTERIOR WALLS SHALL BE FRT LUMBER/PLYWOOD.

B. THE GENERAL CONTRACTOR SHALL PROVIDE AND INSTALL ALL REQUIRED WALL BLOCKING REQUIRED FOR SIGN ANCHORS & IS RESPONSIBLE FOR INSTALLATION OF PRIMARY ELECTRIC TO SIGNS AS REQUIRED.
NO EXTERIOR LUCKY'S IDENTIFICATION SIGNS ARE PART OF THIS PROJECT PLAN SUBMISSION OR APPROVAL. PRIOR TO INSTALLING OR ERECTING A SIGN, AN APPLICATION AND APPROPRIATE SUBMISSION SHALL BE MADE TO THE BUILDING DEPARTMENT FOR REVIEW, APPROVAL, AND ISSUANCE OF A SIGN PERMIT. THE SIGN CONTRACTOR SHALL BE RESPONSIBLE FOR THE APPROVAL AND INSTALLATION OF ALL SIGNS ON THIS PROJECT.

C. IF THE INSTALLATION OF THE LUCKY'S SIGNAGE REQUIRES THE PENETRATION OF THE ROOFING MEMBRANE, THE GENERAL CONTRACTOR SHALL BE RESPONSIBLE FOR THE PROPER REPAIR OF THESE PENETRATIONS. ONE PENETRATION PER LETTER FOR ELECTRICAL CONDUIT ONLY. NO MOUNTING PENETRATIONS ALLOWED. MUST NOT VOID WARRANTY.

D. GC SHALL BE RESPONSIBLE TO CLEAN AND PAINT ALL NEW EXTERIOR FINISH MATERIALS AS REQUIRED FOR FINISHED APPEARANCE.

E. SEE FINISH SCHEDULE FOR EXTERIOR FINISHES AND SPECIFICATIONS.

F. GC SHALL BE RESPONSIBLE TO INSTALL ALL WEATHER-STRIPPING, SWEEPS AND THRESHOLDS ON ALL EXTERIOR DOORS (INCLUDING AUTOMATIC DOORS.)

G. SEE DOOR SCHEDULE AND WINDOW SCHEDULE.

H. FIELD VERIFY ALL DIMENSIONS.

J. GENERAL CONTRACTOR TO FIELD INSPECT AND COORDINATE WITH THE LUCKY'S CONSTRUCTION MANAGER CONDITION OF EXISTING EXTERIOR WALL FINISHES, STOREFRONT, DOORS, AND MISCELLANEOUS BUILDING ELEMENTS. PATCH, REPAIR, AND/OR REPLACE (COLUMN LINE) ANY ITEMS AS NECESSARY TO MATCH ADJACENT FINISHES. COORDINATE FINAL COLORS ON SITE WITH LUCKY'S REPRESENTATIVE. FOR ADDITIONAL INFORMATION REGARDING PAINTERS, SEE FINISH MATERIALS NOTES.

KEYED DEMOLITION NOTES

(D1) EXISTING STANDING SEAM METAL ROOF TO REMAIN AS-IS.

(D2) CAREFULLY, ONLY TO THE EXTENT REQUIRED, REMOVE EXISTING EIFS / STUCCO FINISH TYPICAL AT ALL AREAS OF NEW WORK.

(D3) not used

(D4) REMOVE EXISTING STOREFRONT FRAMING SYSTEM IN ITS ENTIRETY.

(D5) SAW CUT AND REMOVE EXISTING LOW WALL, REPAIR END WALL RETURNS AND PROFILE TO MATCH EXISTING MATERIALS.

(D6) APPROXIMATE FINISHED GRADE. SEE SITE GRADING PLAN.

(D7) EXISTING STORE FRONT ALUMINUM FRAMES, GLAZING, DOORS, TO REMAIN IN PLACE. SEE NOTED FLOOR PLAN FOR ADDITIONAL NOTES REGARDING REPAIR OF EXISTING MATERIALS.

(D8) DEMOLISH / SAW CUT EXISTING EXTERIOR WALL FOR NEW STOREFRONT OR DOOR OPENING. SEE DEMOLITION PLAN, **D1.0**, FOR ADDITIONAL NOTES.

(D9) REMOVE EXTERIOR WALL MOUNTED LIGHT FIXTURES UNDER EXISTING CANOPY. COORDINATE FIXTURE REPLACEMENT WITH THE ELECTRICAL LIGHTING PLAN.

(D10) EXISTING WALL FINISH TO REMAIN. TYPICAL UNLESS SPECIFICALLY NOTED OTHERWISE.

(D11) EXISTING STUCCO CORNICE ACCENT BAND TO REMAIN. CLEAN, PRIME AND PAINT AS NOTED ON PROPOSED ELEVATIONS.

KEYED NOTES
NOTE: NOT ALL NOTES BELOW MAY BE USED OR SHOWN ON THIS SHEET

(1) PROPOSED SIGN AREAS SHOWN DASHED FOR REFERENCE ONLY. EXTERIOR BUILDING SIGNS SHALL BE SUBMITTED UNDER SEPARATE CONTRACT AND PERMIT SUBMISSION. GENERAL CONTRACTOR TO COORDINATE MOUNTING AND ANCHORING REQUIREMENTS WITH FINAL APPROVED SHOP DRAWINGS PROVIDED BY SIGN CONTRACTOR. **ALL SIGNS TO BE UNDER SEPARATE SUBMISSION, REVIEW, AND APPROVAL.**

(2) METAL PARAPET CAP FLASHING, CLEAN AND PAINT AS NOTED.

(3) PROPOSED NEW OVERHEAD ROLL-UP DOOR. SEE DOOR SCHEDULE SHEET **A8.1**

(4) PROPOSED NEW STOREFRONT ENTRY DOOR UNIT. SEE DOOR SCHEDULE SHEET **A8.1**

(5) EXISTING DOOR TO REMAIN. G.C. TO REFURBISH AND/OR REPAIR AS NEEDED TO "LIKE-NEW" CONDITION.

(6) APPROXIMATE FINISHED GRADE. SEE SITE GRADING PLAN.

(7) EXISTING SCUPPER, GUTTER, AND DOWN SPOUTS TO REMAIN.

(8) **TYPICAL** - EXISTING STUCCO FINISHES TO REMAIN. SEE GENERAL NOTE J FOR ADDITIONAL INFORMATION.

(9) PROPOSED NEW PATIO RAILING - SEE DETAILS SHEET **A2.2**

(10) EXISTING FASCIA TRIM; CLEAN, PRIME AND PAINT AS NOTED (S-2). EXISTING BRACKET DETAILS TO REMAIN AS-IS.

(11) ALL EXISTING UTILITIES TO REMAIN AT REAR OF BUILDING UNLESS SPECIFICALLY NOTED OTHERWISE.

(12) EXISTING CAP FLASHING AND CORNICE ON REAR OF BUILDING TO REMAIN AS-IS - NO NEW PAINT ON REAR.

(13) EXISTING STUCCO CORNICE SHAPE TO REMAIN. CLEAN, PRIME, AND PAINT (S-2) AS SCHEDULED.

(14) EXISTING EXTERIOR LIGHTS TO REMAIN, REFER TO LIGHTING FIXTURE SCHEDULE.

(17) FIELD VERIFY EXISTING GRADES AT NEW DOOR. INSTALL NEW CONCRETE LANDING AS REQUIRED.

(22) INSTALL NEW EGRESS LIGHT FIXTURES, J-BOX AT 8'-0" AFF.

(23) EXISTING EXTERIOR DOOR TO REMAIN. CLEAN, PRIME AND PAINT TO MATCH ADJACENT WALL FINISH.

(24) EXISTING METAL CANOPY AT DOORS TO REMAIN AS-IS.

wd
WD DISCOVERY BLVD
DUBLIN, OH 43016
614.7000 T
WDPARTNERS.COM

Lucky's Market

LUCKY'S MARKET
PROMENADE at NAPLES
6424 NAPLES BLVD.
NAPLES, FL 34109

REVISIONS

PERMIT ISSUE
MAY 7, 2018
BID ISSUE 06/07/18
STORE NUMBER
57

WD PROJECT NUMBER
LKYUF0011

A2.2

EXTERIOR ELEVATIONS

Order Plans @ www.IDLine.com