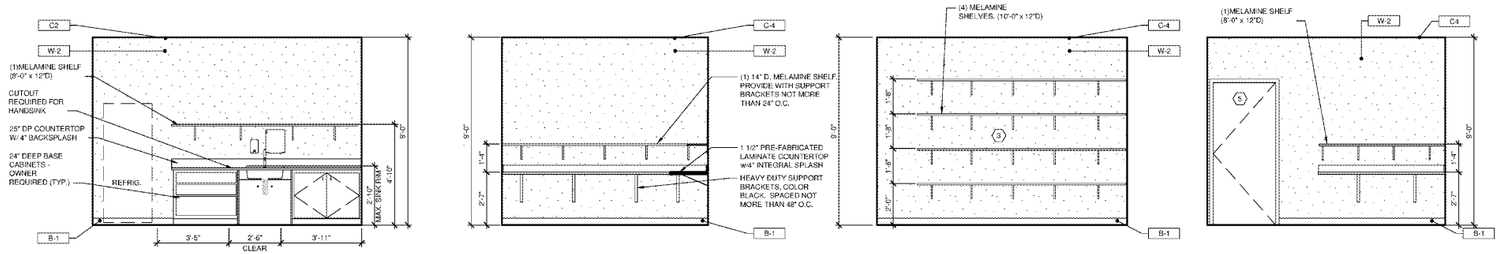

ELEVATION A - TEAM MEMBER

ELEVATION B - TYPICAL OFFICE

ELEVATION C - SERVICE / CLOSET

ELEVATION D - TYPICAL OFFICE

02 INTERIOR ROOM ELEVATIONS - TYPICAL
SCALE: 3/8" = 1'-0"

GENERAL NOTES

A. ALL DIMENSIONS ARE TAKEN FROM FACE OF EXISTING GYPSUM BOARD AT FURRED EXTERIOR WALLS OR CENTERLINE OF EXISTING COLUMNS, UNLESS NOTED OTHERWISE.

B. FIELD VERIFY ALL DIMENSIONS.

C. CONTRACTOR TO ENSURE WORK IS COMPLETED TO BE ACCEPTABLE FOR NEW INSTALLATION. NOTIFY ARCHITECT OF ANY DISCREPANCIES IMMEDIATELY.

D. GENERAL CONTRACTOR SHALL COORDINATE DELIVERY OF ALL OWNER FURNISHED MATERIALS SUPPLIER(S).

E. GENERAL CONTRACTOR SHALL PROVIDE AND INSTALL ALL WOOD BLOCKING IN STUD WALLS REQUIRED FOR SUPPORT OF ALL MILLWORK, COUNTERS, CABINETS, SHELVING STANDARDS, ETC.

F. LOCATE DOOR STOPS/BUMPERS SO THAT DOORS AND HARDWARE DOES NOT HIT OR DAMAGE ADJACENT ACCESSORIES, MILLWORK, OR WALL FINISHES.

G. INSTALL SOUND ATTENUATION BATTS IN ALL OFFICE WALLS INDICATED ON THE NOTED FLOOR PLAN, SHEET A1.0.

KEYED NOTES

1. MILLWORK AND SHELVING PROVIDED BY LUCKY'S MARKET MILLWORK PACKAGE. GENERAL CONTRACTOR TO PROVIDE AND INSTALL SOLID WOOD BLOCKING FOR INSTALLATION OF ALL MILLWORK.
2. TYPICAL OFFICE COUNTER TOP AND ONE SHELF ABOVE.
3. PROVIDE FOUR SHELVES THIS WALL.
4. 60" X 48" CLEAR SPACE FOR WHEEL CHAIR ACCESS.
5. TYPICAL INTERIOR DOOR, SEE DOOR SCHEDULE FOR SIZE AND HARDWARE. DOOR FRAME PAINTED BLACK UNLESS NOTED OTHERWISE.

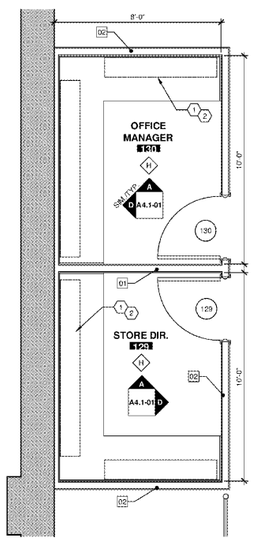

04 ENLARGED OFFICES & EMPLOYEE BREAK ROOM PLAN
SCALE: 3/8" = 1'-0"

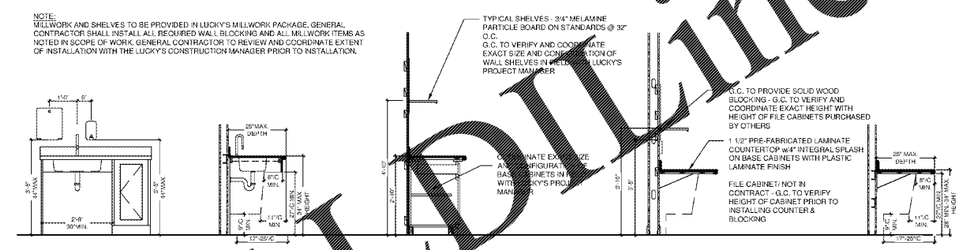

03 TYPICAL MILLWORK DETAILS
SCALE: 1/2" = 1'-0"

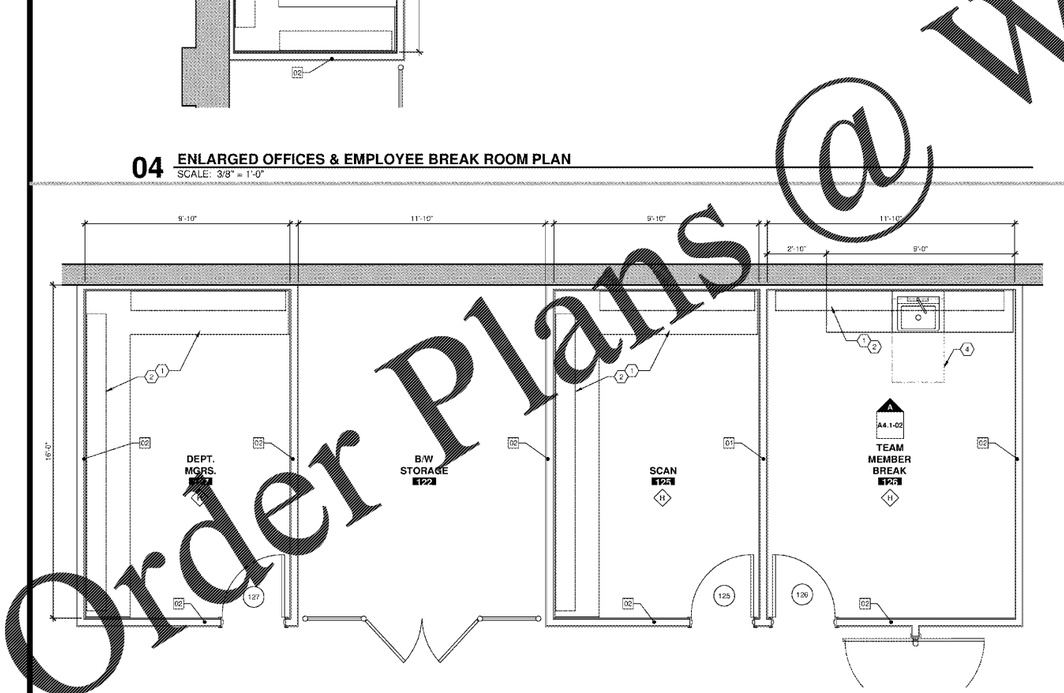

01 ENLARGED OFFICE PLAN
SCALE: 3/8" = 1'-0"

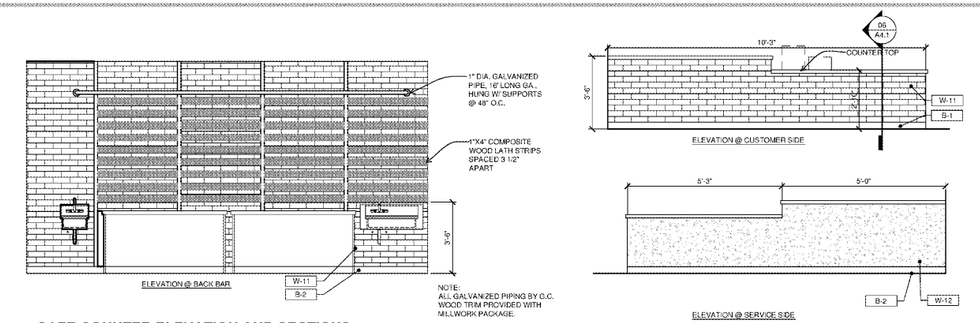

05 CAFE COUNTER ELEVATION AND SECTIONS
SCALE: 3/8" = 1'-0"

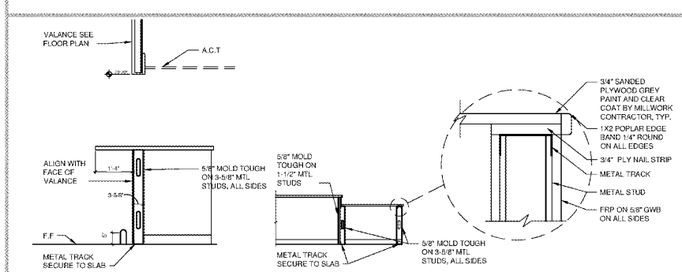

06 SERVICE BAR- SECTION A-A & B-B
SCALE: 1/4" = 1'-0"

wd
7 DISCOVERY BLVD
BLUFFTON, OH 45817
419.847.7000 T
WDPARTNERS.COM

Lucky's Market

LUCKY'S MARKET
PROMENADE at NAPLES
6424 NAPLES BLVD.
NAPLES, FL 34109

REVISIONS

PERMIT ISSUE
MAY 7, 2018
BID ISSUE 05/07/18
STORE NUMBER
57

WD PROJECT NUMBER
LKYUF0011

A4.1

ENLARGED PLANS & ELEVATIONS

Order Plans @ www.LDline.com