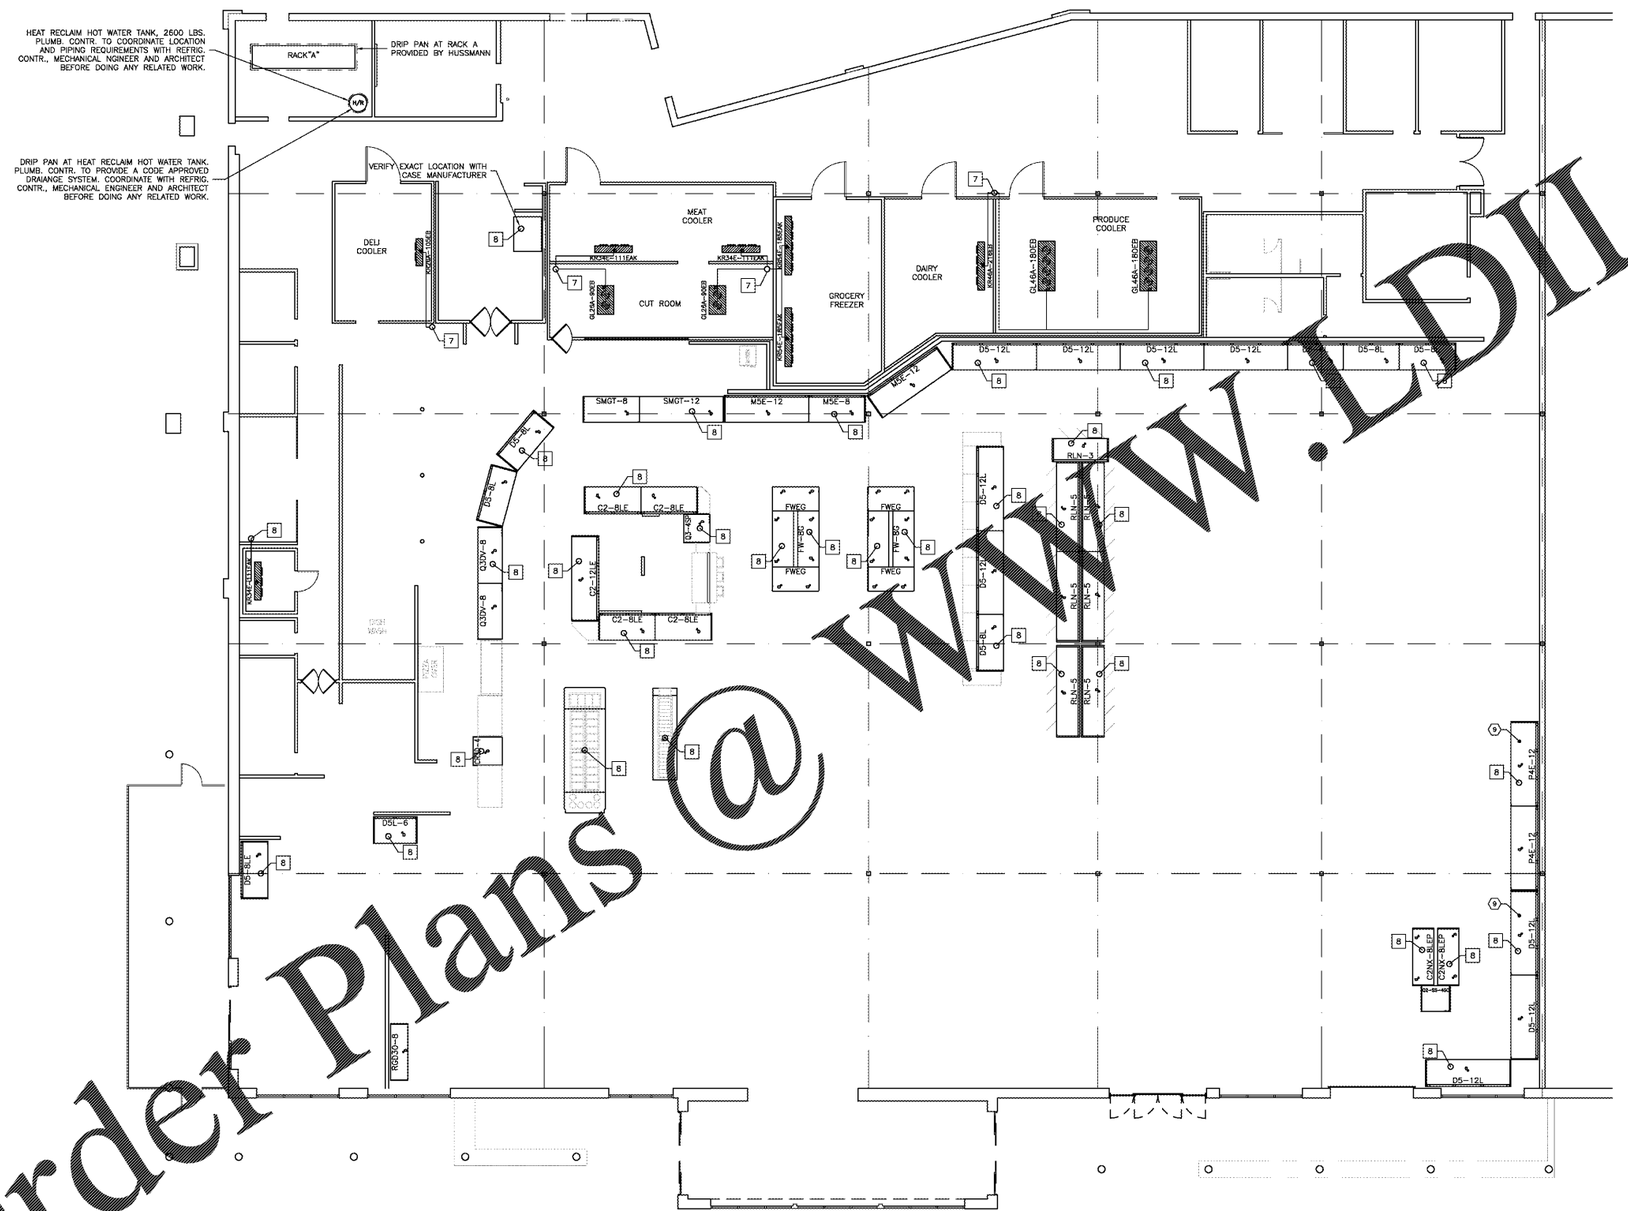

Order Plans @ WWW.LDILine.COM

GENERAL NOTES

IT IS THE RESPONSIBILITY OF THE ARCHITECT OR DESIGNATED CONTRACTOR TO PROVIDE ALL DIMENSIONS FOR THIS PROJECT PER CUSTOMERS SPECIFICATIONS AND GUIDELINES.

GENERAL SHEET NOTES

1. PLUMBING CONTRACTOR TO FIELD VERIFY EXISTING FLOOR SINKS, FOR NEW AND RELOCATED CASES.
2. EXISTING FLOOR SINKS SHOULD COMPLY WITH LOCAL HEALTH CODES AND CASE MANUFACTURER SPECIFICATIONS.
3. EXISTING FLOOR SINKS MUST PASS INSPECTIONS BY LOCAL HEALTH CODE INSPECTORS.
4. NEW FLOOR DRAINS TO BE USED UNLESS EXISTING DRAINS CAN BE RE-USED. FIELD VERIFY EXISTING DRAIN LOCATIONS.

SHEET KEYNOTES

1. PLUMBING CONTRACTOR TO PROVIDE 12"x12" FLOOR SINK(S) SET FLUSH WITH FINISHED FLOOR COMPLETELY UNDER CASE WITHIN A 24"x24" BLOCK OUT. ALL TO COMPLY WITH LOCAL HEALTH CODES.

   NOTE: THIS PLAN INDICATES FLOOR SINKS ARE LOCATED COMPLETELY UNDER CASES. MECHANICAL ENGINEER TO VERIFY LOCAL REQUIREMENTS FOR FLOOR SINKS. IF FLOOR SINKS NEED TO BE HALF EXPOSED, MOVE FLOOR SINKS SHOWN FORWARD UNTIL HALF EXPOSED. SEE CASE DETAILS FOR LOCATION OF FLOOR SINK.
2. PLUMBING CONTRACTOR TO PROVIDE 12"x12" FLOOR SINK(S) WITH FOUR GRATE COVERS SET FLUSH WITH FINISHED FLOOR. ALL TO COMPLY WITH LOCAL HEALTH CODES.

   1"ø NOMINAL DRAIN LINE FROM COILS PROVIDED PLUMBING CONTRACTOR.

   NOTE: ALL CONDENSATION LINES FROM COILS AT WALK-IN BOXES TO RUN NEAR WALLS AND ARE NOT TO CROSS DOOR OPENINGS. RUN LINES FROM HIGHEST POINT AT COILS THEN SLOPE TO DRAINS. DRAIN LINES RUN IN FREEZERS TO EXIT FREEZER BY SHORTEST ROUTE.
3. PLUMBING CONTRACTOR TO PROVIDE 12"x12" FLOOR SINK(S) SET FLUSH WITH FINISHED FLOOR 1/2 EXPOSED (FOR EASY CLEANING) WITH 1/2 GRATE COVERS WITHIN A 24"x24" BLOCK OUT. ALL TO COMPLY WITH LOCAL HEALTH CODES.

   NOTE: THIS PLAN INDICATES FLOOR SINKS ARE 1/2 EXPOSED UNDER CASES. MECHANICAL ENGINEER TO VERIFY LOCAL REQUIREMENTS FOR FLOOR SINKS. IF FLOOR SINKS ARE ALLOWED TO BE COMPLETELY UNDER CASE, MOVE FLOOR SINKS SHOWN BACKWARD UNTIL NO LONGER HALF EXPOSED.
4. EXISTING SEWER LINE TO BE RE-USED OR RELOCATED TO NEW LOCATION AND A NEW 12"x12" FLOOR SINK TO BE PROVIDED BY PLUMBING CONTRACTOR AS PER LOCAL CODES.
5. EXISTING FLOOR SINK TO BE REMOVED AND CAPPED-OFF BELOW SLAB BY PLUMBING CONTRACTOR.
6. EXISTING FLOOR SINK TO BE RE-USED AS IS, IF FEASIBLE.
7. PLUMBING CONTRACTOR TO PROVIDE 6" FUNNEL DRAIN(S) PER STATE AND LOCAL HEALTH CODES.

   1"ø NOMINAL DRAIN LINE FROM COILS PROVIDED PLUMBING CONTRACTOR.

   NOTE: ALL CONDENSATION LINES FROM COILS AT WALK-IN BOXES TO RUN NEAR WALLS AND ARE NOT TO CROSS DOOR OPENINGS. RUN LINES FROM HIGHEST POINT AT COILS THEN SLOPE TO DRAINS. DRAIN LINES RUN IN FREEZERS TO EXIT FREEZER BY SHORTEST ROUTE.

8. PLUMBING CONTRACTOR TO PROVIDE 4"ø HUB DRAIN(S) PER STATE AND LOCAL HEALTH CODES.

   NOTE: MECHANICAL ENGINEER TO USE HUB DRAINS AT CASES WHERE EVER STATE AND LOCAL CODES ALLOW THEM. HUB DRAINS ARE LOCATED COMPLETELY UNDER CASES (ONE PER CASE).

9. PLUMBING CONTRACTOR TO FURNISH AND INSTALL 1/2" COLD WATER SUPPLY STUP-UP W/SHUT OFF VALVE FOR HOSE REEL/HOSE DISCONNECT IN PRODUCE CASES. PLUMBING CONTRACTOR TO FURNISH AND INSTALL ALL NECESSARY TUBING, ETC. FROM THIS POINT TO HOSE REELS/HOSE DISCONNECTS. QUICK DISCONNECT COUPLING AT PRODUCE CASES.
10. PLUMBING CONTRACTOR TO PROVIDE MAIN SHUT-OFF VALVE (FOR WATER LINES UNDER PRODUCE CASES) LOCATED AT PRODUCE PREP AREA ON WALL AT 6'-6" AFF. PLUMBING CONTRACTOR TO ALSO PROVIDE A REGULATION VALVE ASSEMBLY IF WATER PRESSURE EXCEEDS 20 P.S.I.G.
11. PLUMBING CONTRACTOR TO PROVIDE 1/2" COLD WATER SUPPLY LINE (AS PER PLAN LOCATION) WITH S.O.V. AND PRESSURE REGULATING VALVE TO ANY SERVICE AND/OR HOT CASES WHERE SHOWN.

SYMBOLS LEGEND

A1	NEW REFRIGERATION SYSTEM NUMBERS
A1	EXISTING REFRIGERATION SYSTEM NUMBERS
○	HUB DRAIN
⊠	FLOOR SINK
----------	CONDENSATE PIPING

HUSSMANN®
Lic. #644406
13770 RAMONA AVENUE
CHINO, CA 91710
PHONE (909) 590-4910
FAX (909) 590-5113

SALES PERSON
J. RIZZO

PROJECT MANAGER

REVISIONS

	DESCRIPTION	BY
1		
2		
3		
4		
5		
6		
7		
8		
9		
10		
11		
12		

DATE: 05.05.18
SCALE: 1/8" = 1'-0"
DRAWN BY: N. RENTERIA
CHK'D BY: ----------
APRV'D BY: ----------
PLAN: 82419ER1-9_EMS1-4.dwg

LUCKY'S MARKET
THE PROMENADE AT NAPLES CENTRE
NEW STORE
6424 NAPLES BLVD. SUITE 801 NAPLES, FL

PLUMBING FLOOR PLAN

SHEET
R2