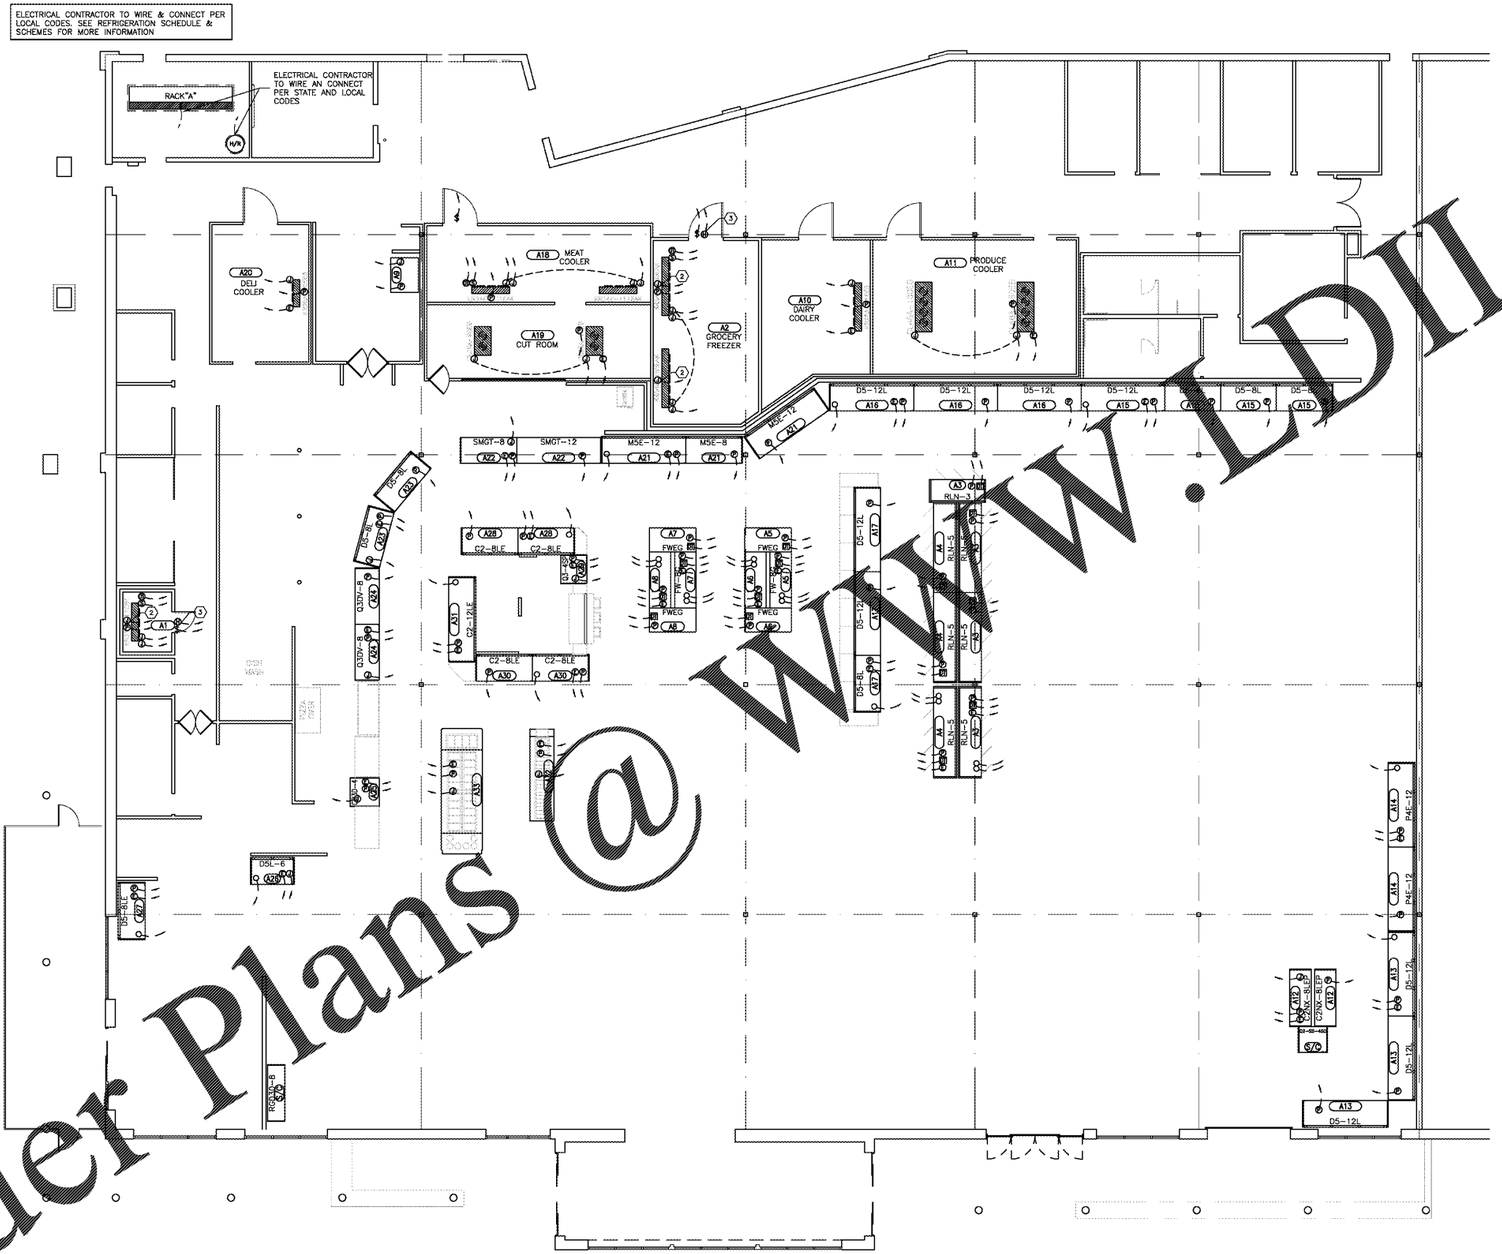

GENERAL NOTES

IT IS THE RESPONSIBILITY OF THE ARCHITECT OR DESIGNATED CONTRACTOR TO PROVIDE ALL DIMENSIONS FOR THIS PROJECT PER CUSTOMER SPECIFICATIONS AND GUIDELINES.

GENERAL SHEET NOTES

1. IF VOLTAGE FOR STORE/FACILITY IS OTHER THAN WHAT IS SHOWN, NOTIFY HUSSMANN IMMEDIATELY.
2. ALL WIRING AND CONNECTIONS BY ELECTRICAL CONTRACTOR UNLESS OTHERWISE NOTED. WIRING AND CONNECTIONS TO BE DONE PER STATE AND LOCAL CODES.
3. NO ALUMINUM WIRE TO BE CONNECTED TO ANY HUSSMANN EQUIPMENT.
4. ALL STARTERS, FUSED DISCONNECTS, BREAKERS, FUSES, CONTACTORS, SWITCHES, J-BOXES, CONDUITS, CONDULETS, THREADED CONDUITS AND WIRES THAT ARE NOT SUPPLIED BY HUSSMANN IN A PRE-WIRED PANEL ARE BY THE ELECTRICAL CONTRACTOR UNLESS OTHERWISE NOTED.
5. ELECTRICAL CONTRACTOR TO SEAL AROUND CONDUIT PENETRATIONS BOTH SIDES (INTERIOR & EXTERIOR) OF THE COOLER/FREEZER WALLS. THIS WILL PREVENT AIR MIGRATION AND CONDENSATION.
6. NEW ELECTRICAL STUBS TO BE USED. WHERE EXISTING ELECTRICAL STUBS CAN BE RE-USED, FIELD VERIFY LOCATION OF EXISTING ELECTRICAL STUBS.
7. ACTUAL LOCATION OF CONVENIENCE OUTLETS MAY VARY FROM LOCATION SHOWN ON PLAN. FIELD VERIFY CONDITIONS.
8. NEW CONTROLS SHOWN ON THE REFRIGERATION LEGEND TO BE WIRED BY ELECTRICAL CONTRACTOR. SEE REFRIGERATION LEGEND FOR MORE INFORMATION.

SHEET KEYNOTES

1. RECEPTACLE FOR APPLIANCES: 15.0 AMP CIRCUIT PER CASE 115V/1PH
2. FREEZER COIL DRAIN LINE HEATER: 200W 115V. ELECTRICAL CONTRACTOR TO WIRE AND CONNECT.
3. FREEZER DOOR HEATER: VERIFY WITH EQUIPMENT SUPPLIER.

SYMBOLS LEGEND

A1	NEW REFRIGERATION SYSTEM NUMBERS
A1	EXISTING REFRIGERATION SYSTEM NUMBERS
	ELECTRICAL STUB-UP (THREADED CONDUIT)
J	ELECTRICAL JUNCTION BOX
E	SYSTEM CONTROL VALVE INSTALLED AT CASE/COIL
P	TEMPERATURE PROBE WIRED TO EMS CONTROLLER. DO NOT INCLUDE THIS WIRING IN HIGH VOLTAGE CONDUITS.
DT	DEFROST TERMINATION/KLIXON
DT	DEFROST TERMINATION/CPC PROBE
S	SOLENOID VALVE AT CASE/COIL
H	FREEZER DOOR HEATER, WIRED SEPARATE FROM FANS. VERIFY WITH EQUIPMENT SUPPLIER.
$	DOOR SWITCH, WIRED D.I. AT RACK
S T	THERMOSTAT WIRED IN SERIES WITH SOLENOID.

HUSSMANN®
Lic. #644406
13770 RAMONA AVENUE
CHINO, CA 91710
PHONE (909) 590-4910
FAX (909) 590-5113

Lucky's Market

SALES PERSON
R. RIZZO

PROJECT MANAGER

THIS DRAWING IS THE EXCLUSIVE PROPERTY OF HUSSMANN CORPORATION (S. CHARLES STREET, VANDERBILT BUILDING, ELMSFORD, NEW YORK 10523) AND IS NOT TO BE USED IN WHOLE OR IN PART, FOR ANY PROJECT OTHER THAN THE ONE FOR WHICH IT IS SPECIFICALLY PREPARED AND OWNED BY HUSSMANN CORPORATION, AND NOT TO BE LOANED, COPIED OR REPRODUCED WITHOUT THE WRITTEN CONSENT OF HUSSMANN CORPORATION. © COPYRIGHT HUSSMANN CORPORATION 2018

All drawings and models are designated drawings are finished only when a valid order signed and dated and returned to Hussmann. Hussmann may be rejected or modified by customer request or better judgement of specification industry standards. Hussmann shall not be responsible for changes made in the specifications after the drawings have been approved. Any changes requested must be submitted in writing and approved by Hussmann. Customer is responsible to review all drawings and specifications carefully and completely. Hussmann will not be responsible for any errors or omissions in the plans and specifications after the drawings have been approved.

REVISIONS

1	05.15.18	ADD ELECTRICAL NOTES AND KEYNOTES
2		
3		
4		
5		
6		
7		
8		
9		
10		
11		
12		

DATE: 05.05.18
SCALE: 1/8" = 1'-0"
DRAWN BY: N. RENTERIA
CHK'D BY: ---
APRV'D BY: ---
PLAN: 82419CR1-9_EMS1-4.dwg

LUCKY'S MARKET
THE PROMENADE AT NAPLES CENTRE

NEW STORE

6424 NAPLES BLVD., SUITE 601 NAPLES, FL

ELECTRICAL FLOOR PLAN

SHEET
R4

Order Plans @ WWW.LDLine.com