ALL DESIGNS, DRAWINGS AND SPECIFICATIONS DEPICTED ON THIS SHEET ARE PROPERTY OF COAST ARCHITECTS, INC. COPYRIGHT © 6/1/2018 10:45:31 AM ANY UNAUTHORIZED USE OR REPRODUCTION IS SUBJECT TO LEGAL PROSECUTION. POSSESSION IN ANY FORM CONSTITUTES ACCEPTANCE OF THESE CONDITIONS.

PAVILION DOOR SCHEDULE - BID ALT. NO. 2

DOOR NUMBER	ROOM NAME	DOOR TYPE	DOOR WIDTH	DOOR HEIGHT	DOOR THICKNESS	COMMENTS
002	STORAGE	C	3' - 0"	7' - 0"	0' - 1 3/4"	

DOCK HOUSE DOOR SCHEDULE - BID ALT. NO. 3

DOOR NUMBER	ROOM NAME	DOOR TYPE	DOOR WIDTH	DOOR HEIGHT	DOOR THICKNESS	FRAME TYPE	COMMENTS
001	DOCK MANGER/ RENTALS	A	3' - 0"	7' - 0"	0' - 1 3/4"	ALUM 9	
002	WOMEN	C	3' - 0"	7' - 0"	0' - 1 3/4"	--	
003	MEN	C	3' - 0"	7' - 0"	0' - 1 3/4"	--	

BOAT HOUSE DOOR SCHEDULE - BASE BID

DOOR NUMBER	ROOM NAME	DOOR TYPE	DOOR WIDTH	DOOR HEIGHT	DOOR THICKNESS	FIRE RATING	FRAME TYPE	MILLWORK PUSH SIDE	MILLWORK PULL SIDE	COMMENTS
001A	LOBBY	B	6' - 0"	7' - 0"	0' - 1 3/4"	--	ALUM 1			FLOOD BARRIER; SEE DETAILS
003	MECH	F	3' - 0"	6' - 8"	0' - 1 3/4"	60-MIN	--			
004A	BOAT STORAGE	G	10' - 0"	8' - 8"	0' - 1 1/2"	--	--			
004B	BOAT STORAGE	C	3' - 0"	7' - 0"	0' - 1 3/4"	--	--			
004C	BOAT STORAGE	C	3' - 0"	7' - 0"	0' - 1 3/4"	--	--			
004D	BOAT STORAGE	C	3' - 0"	7' - 0"	0' - 1 3/4"	--	--			
004E	BOAT STORAGE	C	3' - 0"	7' - 0"	0' - 1 3/4"	--	--			
004F	BOAT STORAGE	G	10' - 0"	8' - 8"	0' - 1 1/2"	--	--			
005A	FIRE PUMP	C	3' - 0"	7' - 0"	0' - 1 3/4"	60-MIN	--			FLOOD BARRIER; SEE DETAILS
005B	FIRE PUMP	C	3' - 0"	7' - 0"	0' - 1 3/4"	60-MIN	--			
101A	UPPER LOBBY	F	3' - 6"	7' - 0"	0' - 1 3/4"	--	--		A, B	
101B	UPPER LOBBY	D	8' - 0"	7' - 0"	0' - 1 3/4"	--	--	A, B	A, B	
101C	UPPER LOBBY	F	3' - 0"	7' - 0"	0' - 1 3/4"	--	--		A, B	
102A	MULTI-PURPOSE ROOM	D	3' - 0"	7' - 0"	0' - 1 3/4"	--	--		A, B	
102B	MULTI-PURPOSE ROOM	D	6' - 0"	7' - 0"	0' - 1 3/4"	--	--		A, B	
102C	MULTI-PURPOSE ROOM	D	6' - 0"	7' - 0"	0' - 1 3/4"	--	--		A, B	
104	JANITOR	F	3' - 0"	7' - 0"	0' - 1 3/4"	--	--			
105	WOMEN	F	3' - 0"	7' - 0"	0' - 1 3/4"	--	--			
106	MEN	F	3' - 0"	7' - 0"	0' - 1 3/4"	--	--			
107A	LERG TRAINING ROOM	A	3' - 0"	7' - 0"	0' - 1 3/4"	--	--			
107B	LERG TRAINING ROOM	A	3' - 0"	8' - 0"	0' - 1 3/4"	--	ALUM 8			
108	SOUTH PORCH	H	3' - 2"	7' - 0"	0' - 1 3/4"	--	--			
109A	SCREENED PORCH	A	3' - 0"	8' - 0"	0' - 1 3/4"	--	ALUM 8	A, B		
109B	SCREENED PORCH	B	6' - 0"	8' - 0"	0' - 1 3/4"	--	ALUM 4	A, B		
109C	SCREENED PORCH	A	3' - 0"	8' - 0"	0' - 1 3/4"	--	ALUM 8	A, B		
110	NORTH PORCH	H	3' - 2"	7' - 0"	0' - 1 3/4"	--	--			
111A	OFFICE	F	3' - 0"	7' - 0"	0' - 1 3/4"	--	--	A, B		
111B	OFFICE	A	3' - 0"	8' - 0"	0' - 1 3/4"	--	ALUM 8			
114	CATERING KITCHEN	E	3' - 0"	7' - 0"	0' - 0 5/8"	--	--			
115	CLOSET	J	3' - 0"	7' - 0"	0' - 1 3/4"	--	--			
116	ELECTRICAL	J	3' - 0"	7' - 0"	0' - 1 3/4"	--	--			

NOTE: SEE A7/1.A501 FOR MILLWORK PROFILES

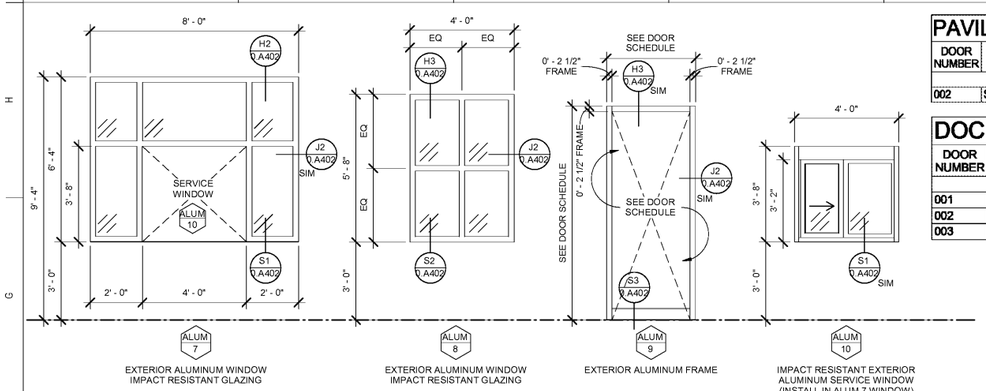

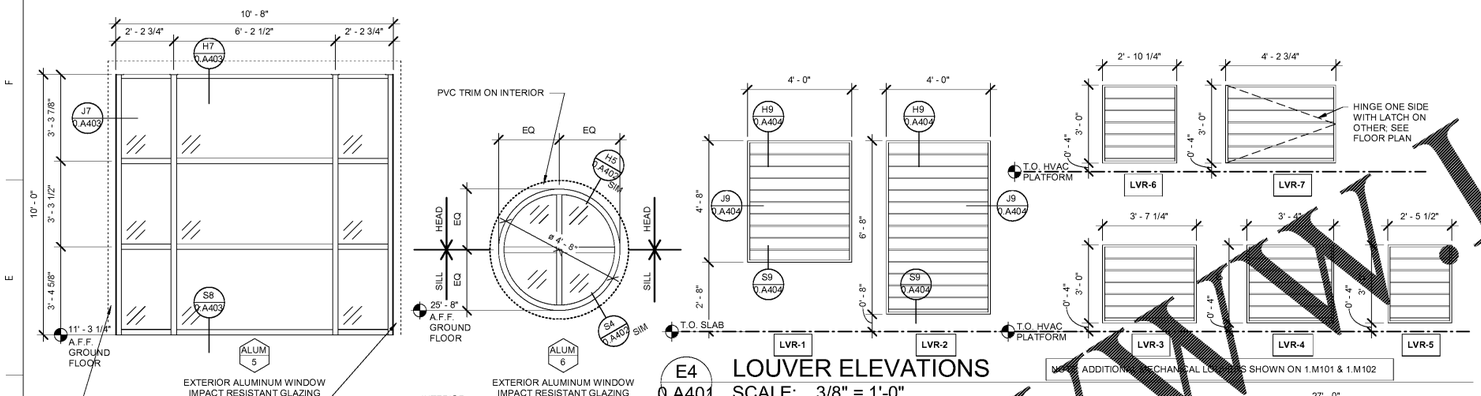

E4 0.A401 LOUVER ELEVATIONS
SCALE: 3/8" = 1'-0"

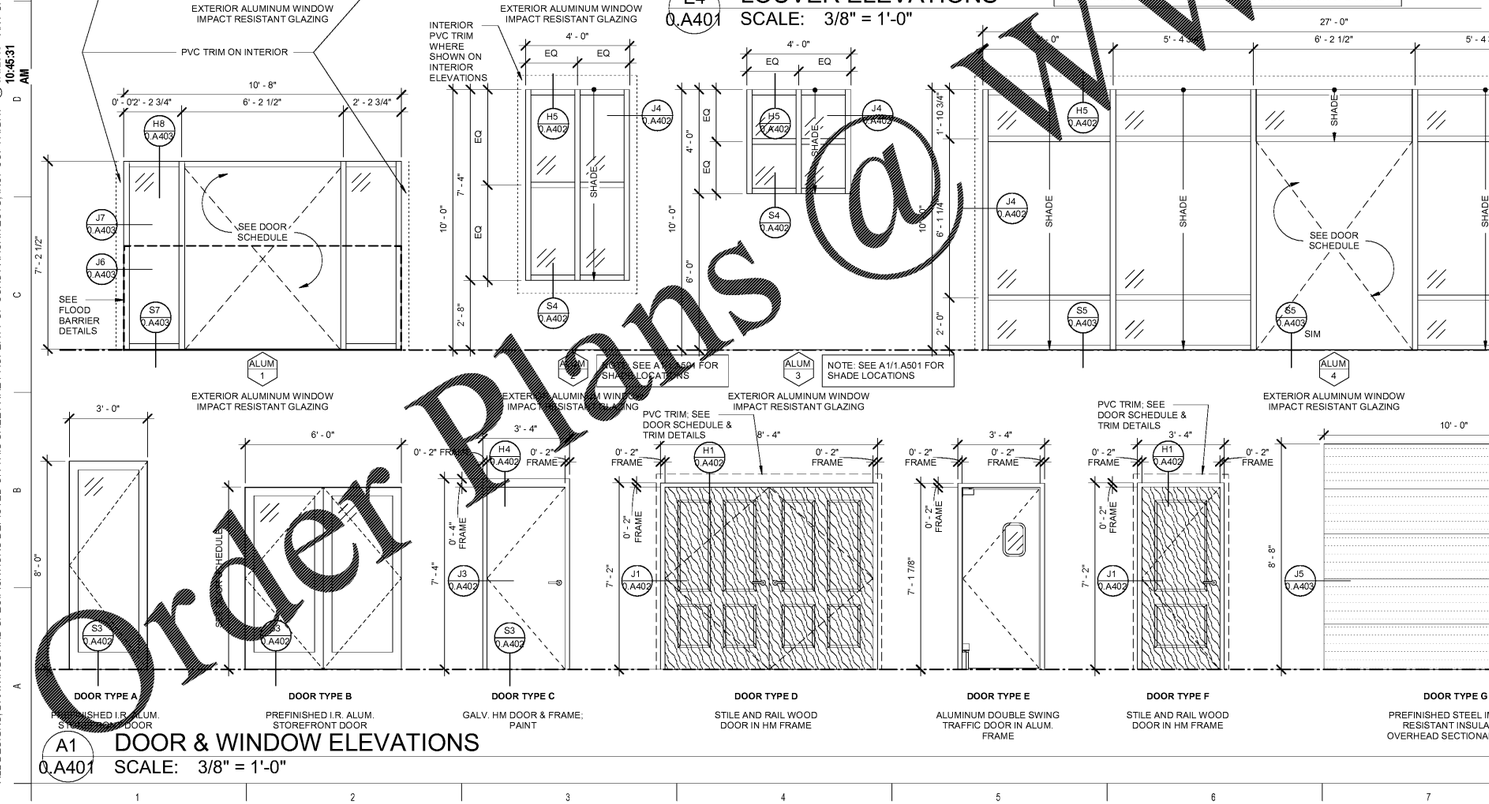

C9 0.A401 FLOOD VENT ELEVATIONS
SCALE: 3/8" = 1'-0"

A1 0.A401 DOOR & WINDOW ELEVATIONS
SCALE: 3/8" = 1'-0"

Order Plans @ WWW.DLine.com

coast architects
671 St. Andrews Blvd. Charleston, SC 29407
Phone 843.763.7064 Fax. 843.763.7061
www.coastarchitects.net

STATE OF SOUTH CAROLINA — COAST ARCHITECTS INC. — Charleston, SC — No. 03638 — REGISTERED ARCHITECT

STATE OF SOUTH CAROLINA — FRANK A. McGUIRE, III — CHARLESTON, SC — NO. 4804 — 06.01.2018 — REGISTERED ARCHITECT

BOATING CENTER REDEVELOPMENT - SWAIN BOATING CENTER
H09-9617-PG-C

11 HAMMOND AVENUE
CHARLESTON, SC

THE CITADEL — THE MILITARY COLLEGE OF SOUTH CAROLINA

Revisions	
Rev. No.	Rev. Date

DRAWN BY: LWM
CHECKED BY: FAM
DATE: 06.01.2018
COAST PROJECT NO.: 1722.00

LOUVER ELEV., DOOR & WINDOW ELEVATIONS & DETAILS

0.A401

BID DOCUMENTS