ALL DESIGNS, DRAWINGS AND SPECIFICATIONS DEPICTED ON THIS SHEET ARE PROPERTY OF COAST ARCHITECTS, INC. COPYRIGHT © 6/1/2018 10:45:31 AM ANY UNAUTHORIZED USE OR REPRODUCTION IS SUBJECT TO LEGAL PROSECUTION. POSSESSION IN ANY FORM CONSTITUTES ACCEPTANCE OF THESE CONDITIONS.

## PAVILION DOOR SCHEDULE - BID ALT. NO. 2

| DOOR NUMBER | ROOM NAME | DOOR TYPE | DOOR WIDTH | DOOR HEIGHT | DOOR THICKNESS | COMMENTS |
|---|---|---|---|---|---|---|
| 002 | STORAGE | C | 3' - 0" | 7' - 0" | 0' - 1 3/4" | |

## DOCK HOUSE DOOR SCHEDULE - BID ALT. NO. 3

| DOOR NUMBER | ROOM NAME | DOOR TYPE | DOOR WIDTH | DOOR HEIGHT | DOOR THICKNESS | FRAME TYPE | COMMENTS |
|---|---|---|---|---|---|---|---|
| 001 | DOCK MANGER/ RENTALS | A | 3' - 0" | 7' - 0" | 0' - 1 3/4" | ALUM 9 | |
| 002 | WOMEN | C | 3' - 0" | 7' - 0" | 0' - 1 3/4" | -- | |
| 003 | MEN | C | 3' - 0" | 7' - 0" | 0' - 1 3/4" | -- | |

## BOAT HOUSE DOOR SCHEDULE - BASE BID

| DOOR NUMBER | ROOM NAME | DOOR TYPE | DOOR WIDTH | DOOR HEIGHT | DOOR THICKNESS | FIRE RATING | FRAME TYPE | MILLWORK PUSH SIDE | MILLWORK PULL SIDE | COMMENTS |
|---|---|---|---|---|---|---|---|---|---|---|
| 001A | LOBBY | B | 6' - 0" | 7' - 0" | 0' - 1 3/4" | -- | ALUM 1 | | | FLOOD BARRIER; SEE DETAILS |
| 003 | MECH | F | 3' - 0" | 6' - 8" | 0' - 1 3/4" | 60-MIN | -- | | | |
| 004A | BOAT STORAGE | G | 10' - 0" | 8' - 8" | 0' - 1 1/2" | -- | -- | | | |
| 004B | BOAT STORAGE | C | 3' - 0" | 7' - 0" | 0' - 1 3/4" | -- | -- | | | |
| 004C | BOAT STORAGE | C | 3' - 0" | 7' - 0" | 0' - 1 3/4" | -- | -- | | | |
| 004D | BOAT STORAGE | C | 3' - 0" | 7' - 0" | 0' - 1 3/4" | -- | -- | | | |
| 004E | BOAT STORAGE | C | 3' - 0" | 7' - 0" | 0' - 1 3/4" | -- | -- | | | |
| 004F | BOAT STORAGE | G | 10' - 0" | 8' - 8" | 0' - 1 1/2" | -- | -- | | | |
| 005A | FIRE PUMP | C | 3' - 0" | 7' - 0" | 0' - 1 3/4" | 60-MIN | -- | | | FLOOD BARRIER; SEE DETAILS |
| 005B | FIRE PUMP | C | 3' - 0" | 7' - 0" | 0' - 1 3/4" | 60-MIN | -- | | | |
| 101A | UPPER LOBBY | F | 3' - 6" | 7' - 0" | 0' - 1 3/4" | -- | -- | | A, B | |
| 101B | UPPER LOBBY | D | 8' - 0" | 7' - 0" | 0' - 1 3/4" | -- | -- | A, B | A, B | |
| 101C | UPPER LOBBY | F | 3' - 0" | 7' - 0" | 0' - 1 3/4" | -- | -- | | A, B | |
| 102A | MULTI-PURPOSE ROOM | D | 3' - 0" | 7' - 0" | 0' - 1 3/4" | -- | -- | | A, B | |
| 102B | MULTI-PURPOSE ROOM | D | 6' - 0" | 7' - 0" | 0' - 1 3/4" | -- | -- | | A, B | |
| 102C | MULTI-PURPOSE ROOM | D | 6' - 0" | 7' - 0" | 0' - 1 3/4" | -- | -- | | A, B | |
| 104 | JANITOR | F | 3' - 0" | 7' - 0" | 0' - 1 3/4" | -- | -- | | | |
| 105 | WOMEN | F | 3' - 0" | 7' - 0" | 0' - 1 3/4" | -- | -- | | | |
| 106 | MEN | F | 3' - 0" | 7' - 0" | 0' - 1 3/4" | -- | -- | | | |
| 107A | LERG TRAINING ROOM | A | 3' - 0" | 7' - 0" | 0' - 1 3/4" | -- | -- | | | |
| 107B | LERG TRAINING ROOM | A | 3' - 0" | 8' - 0" | 0' - 1 3/4" | -- | ALUM 8 | | | |
| 108 | SOUTH PORCH | H | 3' - 2" | 7' - 0" | 0' - 1 3/4" | -- | -- | | | |
| 109A | SCREENED PORCH | A | 3' - 0" | 8' - 0" | 0' - 1 3/4" | -- | ALUM 8 | A, B | | |
| 109B | SCREENED PORCH | B | 6' - 0" | 8' - 0" | 0' - 1 3/4" | -- | ALUM 4 | A, B | | |
| 109C | SCREENED PORCH | A | 3' - 0" | 8' - 0" | 0' - 1 3/4" | -- | ALUM 8 | A, B | | |
| 110 | NORTH PORCH | H | 3' - 2" | 7' - 0" | 0' - 1 3/4" | -- | -- | | | |
| 111A | OFFICE | F | 3' - 0" | 7' - 0" | 0' - 1 3/4" | -- | -- | A, B | | |
| 111B | OFFICE | A | 3' - 0" | 8' - 0" | 0' - 1 3/4" | -- | ALUM 8 | | | |
| 114 | CATERING KITCHEN | E | 3' - 0" | 7' - 0" | 0' - 0 5/8" | -- | -- | | | |
| 115 | CLOSET | J | 3' - 0" | 7' - 0" | 0' - 1 3/4" | -- | -- | | | |
| 116 | ELECTRICAL | J | 3' - 0" | 7' - 0" | 0' - 1 3/4" | -- | -- | | | |

NOTE: SEE A7/1.A501 FOR MILLWORK PROFILES

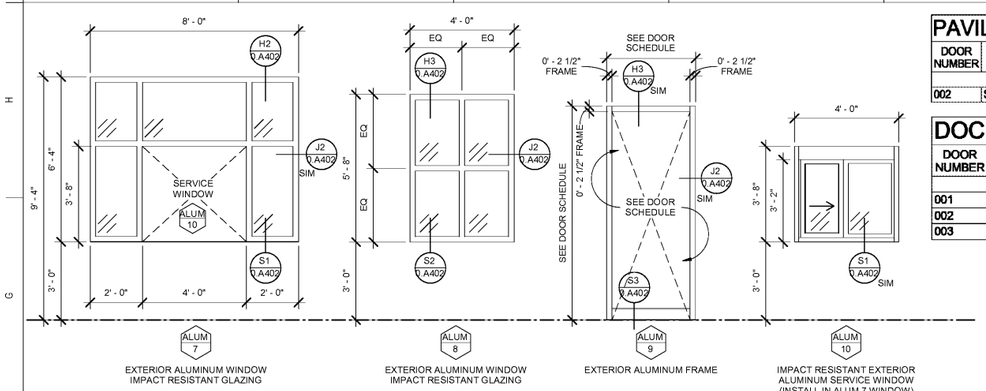


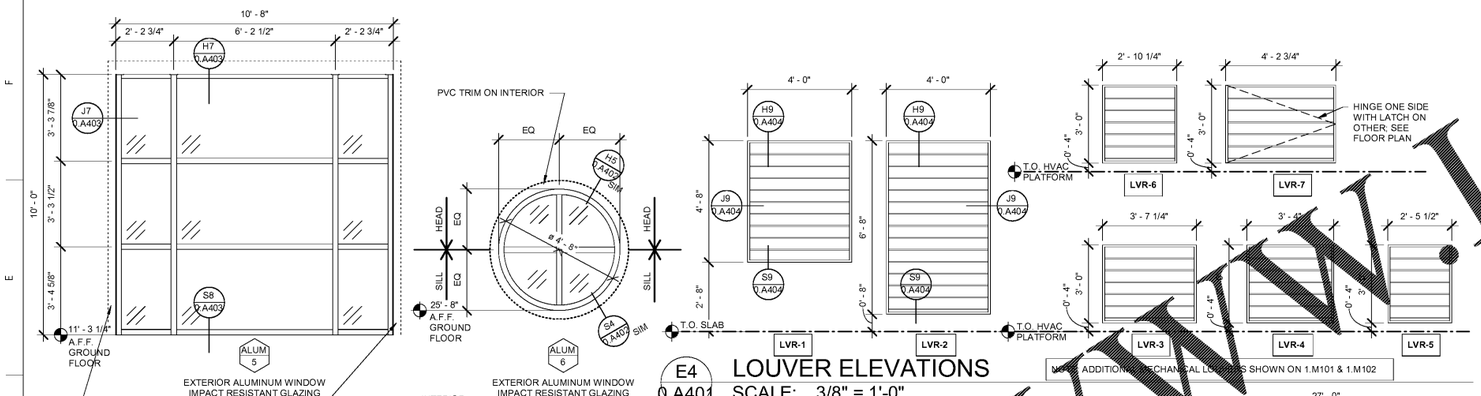


E4 0.A401 LOUVER ELEVATIONS
SCALE: 3/8" = 1'-0"

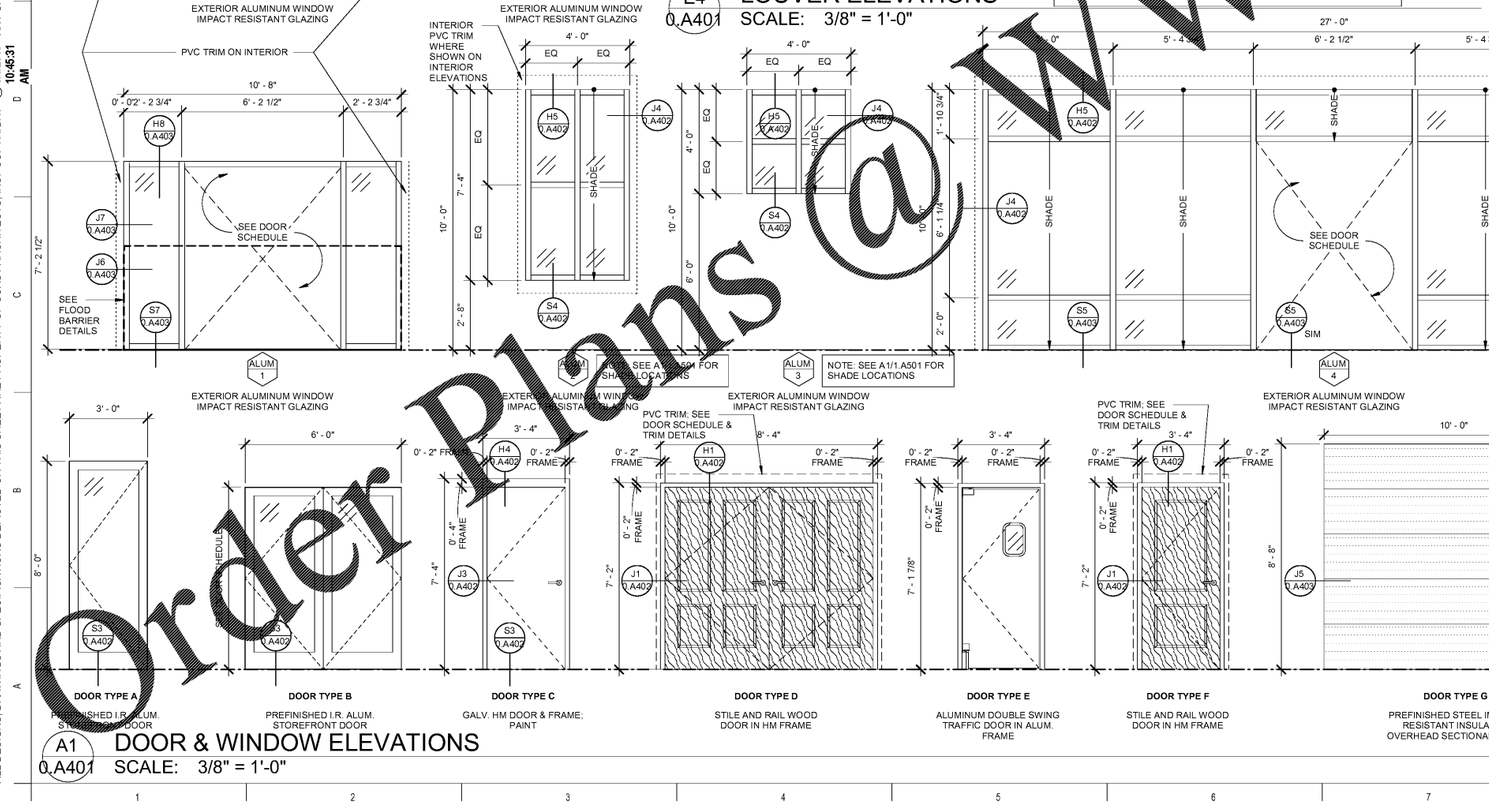


C9 0.A401 FLOOD VENT ELEVATIONS
SCALE: 3/8" = 1'-0"




A1 0.A401 DOOR & WINDOW ELEVATIONS
SCALE: 3/8" = 1'-0"

Order Plans @ WWW.DLine.com

coast architects
671 St. Andrews Blvd. Charleston, SC 29407
Phone 843.763.7064 Fax. 843.763.7061
www.coastarchitects.net

STATE OF SOUTH CAROLINA — COAST ARCHITECTS INC. — Charleston, SC — No. 03638 — REGISTERED ARCHITECT

STATE OF SOUTH CAROLINA — FRANK A. McGUIRE, III — CHARLESTON, SC — NO. 4804 — 06.01.2018 — REGISTERED ARCHITECT

**BOATING CENTER REDEVELOPMENT - SWAIN BOATING CENTER**
H09-9617-PG-C

11 HAMMOND AVENUE
CHARLESTON, SC

THE CITADEL — THE MILITARY COLLEGE OF SOUTH CAROLINA

| Revisions | |
|---|---|
| Rev. No. | Rev. Date |

DRAWN BY: LWM
CHECKED BY: FAM
DATE: 06.01.2018
COAST PROJECT NO.: 1722.00

**LOUVER ELEV., DOOR & WINDOW ELEVATIONS & DETAILS**

# 0.A401

BID DOCUMENTS