ALL DESIGNS, DRAWINGS AND SPECIFICATIONS DEPICTED ON THIS SHEET ARE PROPERTY OF COAST ARCHITECTS, INC. COPYRIGHT ©2010. ANY UNAUTHORIZED USE OR REPRODUCTION IS SUBJECT TO LEGAL PROSECUTION. POSSESSION IN ANY FORM CONSTITUTES ACCEPTANCE OF THESE CONDITIONS.

NOTES:

1. ALL SITE LIGHTING CIRCUITS SHALL BE COMPRISED OF 2#8, 1#10 , ¾"C IN THEIR ENTIRETY.
2. TRANSFORMER IS EXISTING. COORDINATE WITH OWNER FOR ALL SHUT–DOWNS REQUIRED FOR THIS WORK. WORK SHALL COMPLY WITH SCE&G STANDARDS FOR UNDERGROUND SERVICE LATERAL INSTALLATIONS.
3. ROUTE 2" DATA/COMMUNICATIONS CONDUIT FROM NETWORK RACK IN BOATHOUSE ELECTRICAL ROOM TO DOCK HOUSE OFFICE. IF BID ALTERNATE NO. 3 IS NOT ACCEPTED BY OWNER STUB CONDUIT ADJACENT TO STORAGE CONTAINERS.
4. EXISTING TRANSFORMER WILL BE REPLACED BY THE OWNER DURING CONSTRUCTION OF THIS PROJECT. CONTRACTOR TO PROVIDE GENERATOR FOR TEMPORARY POWER FOR UP TO 5 DAYS WHILE TRANSFORMER IS REPLACED. GENERATOR SHALL BE OF SUFFICIENT SIZE TO PROVIDE POWER FOR ALL CONSTRUCTION ACTIVITY ON SITE. COORDINATE WITH GENERAL CONTRACTOR.

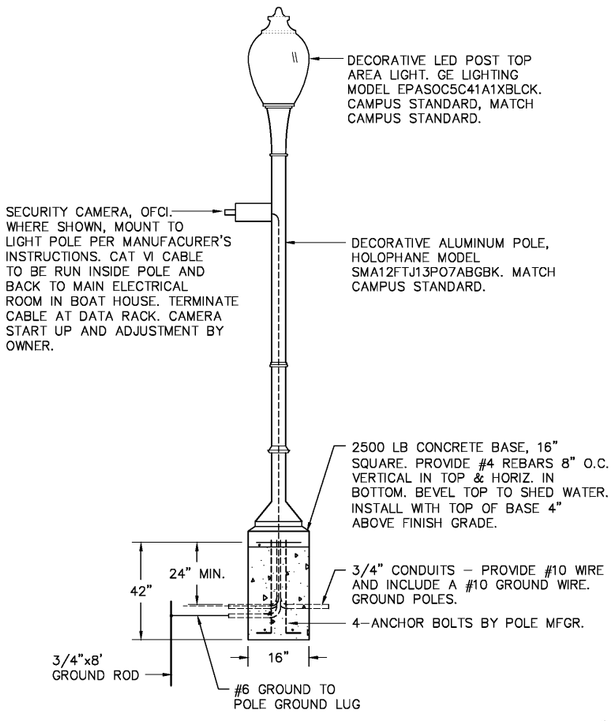

SITE LIGHT AND POLE DETAIL – TYPE "S"
SCALE: NONE

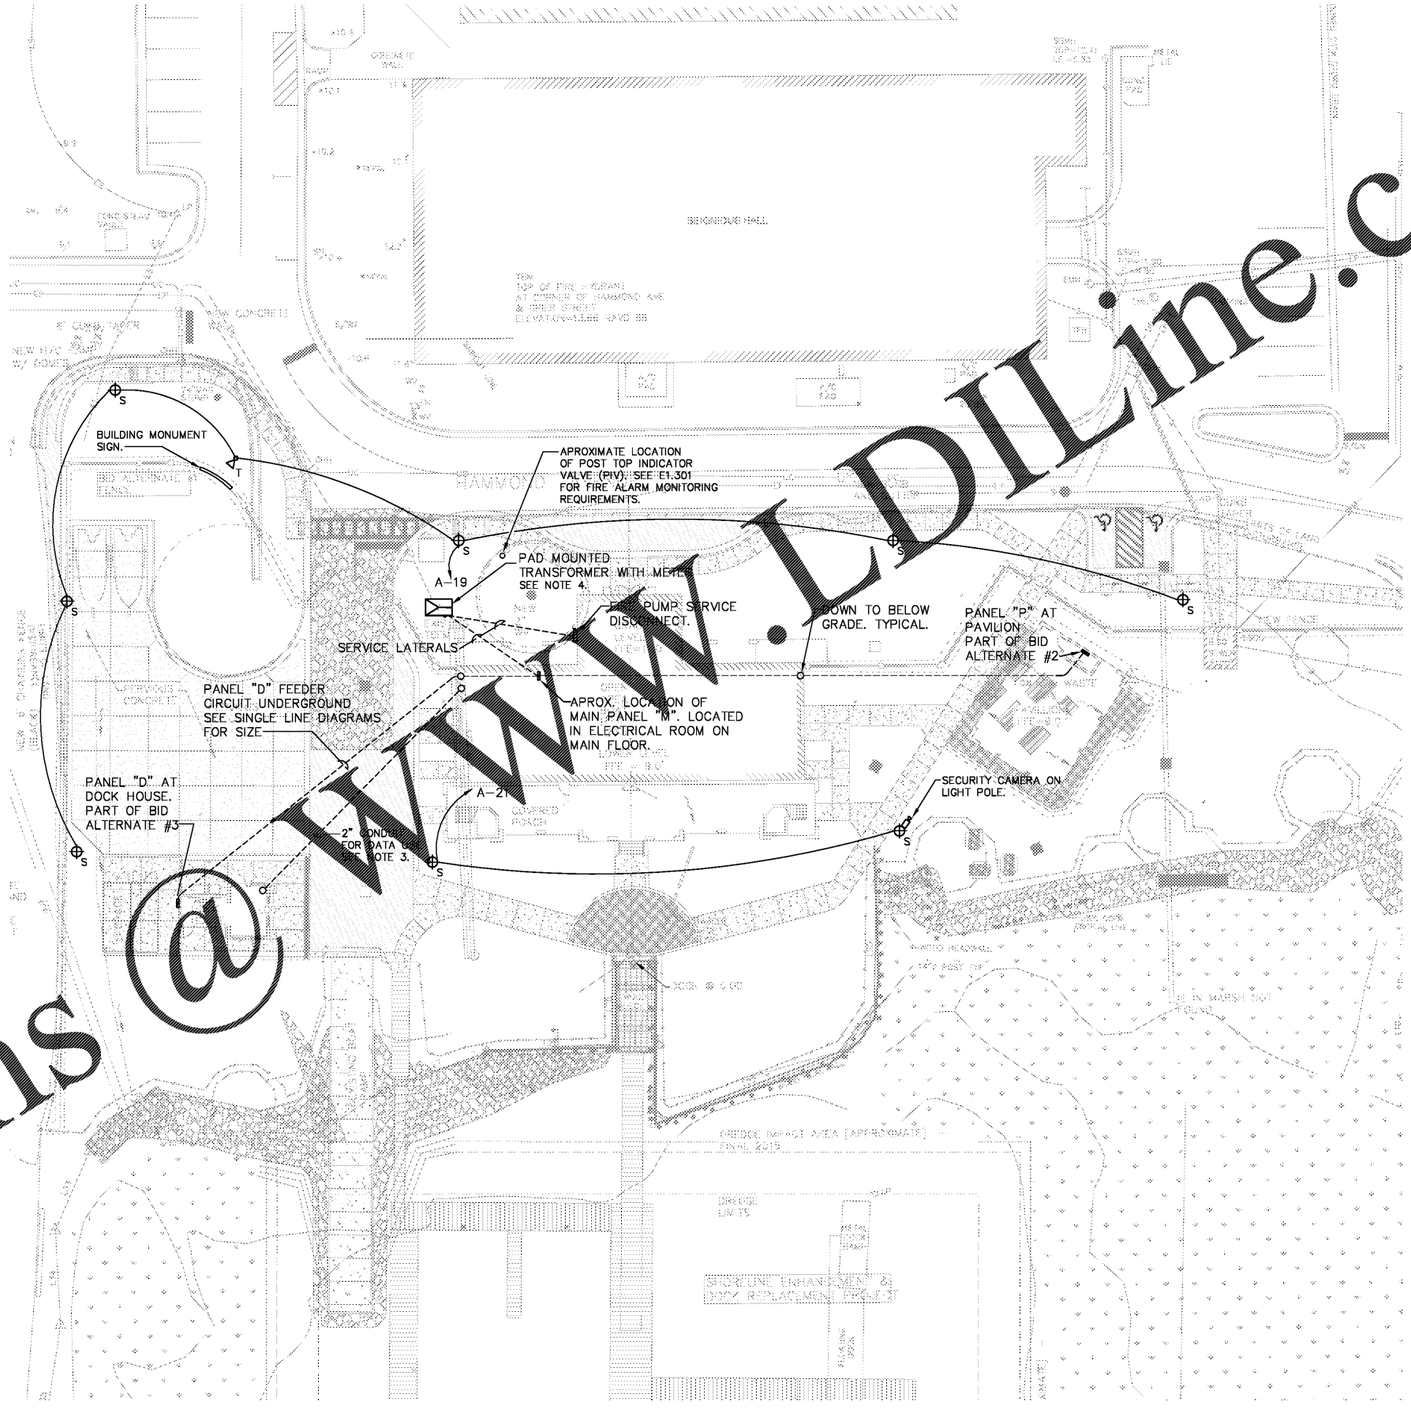

SITE ELECTRICAL PLAN
SCALE: 1" = 30'

Order Plans @ WWW.LDLine.com

coast architects
671 St. Andrews Blvd. Charleston, SC 29407
Phone: 843.763.7064 Fax: 843.763.7061
www.coastarchitects.net

DAVID F. WILSON, P.E.
1421 BRIAN ROAD
CHARLESTON, SC 29407
TEL: (843) 225-7191

BID DOCUMENTS

BOATING CENTER REDEVELOPMENT-SWAIN BOATING CENTER
H09-9617-PG-C

11 HAMMOND AVENUE
CHARLESTON, SC

THE CITADEL
THE MILITARY COLLEGE OF SOUTH CAROLINA

Revisions	
Rev. No.	Rev. Date

DRAWN BY: DFW
CHECKED BY: DFW
DATE: 06.01.2018
COAST PROJECT NO.: 1722.00

SITE ELECTRICAL PLAN

0.E100