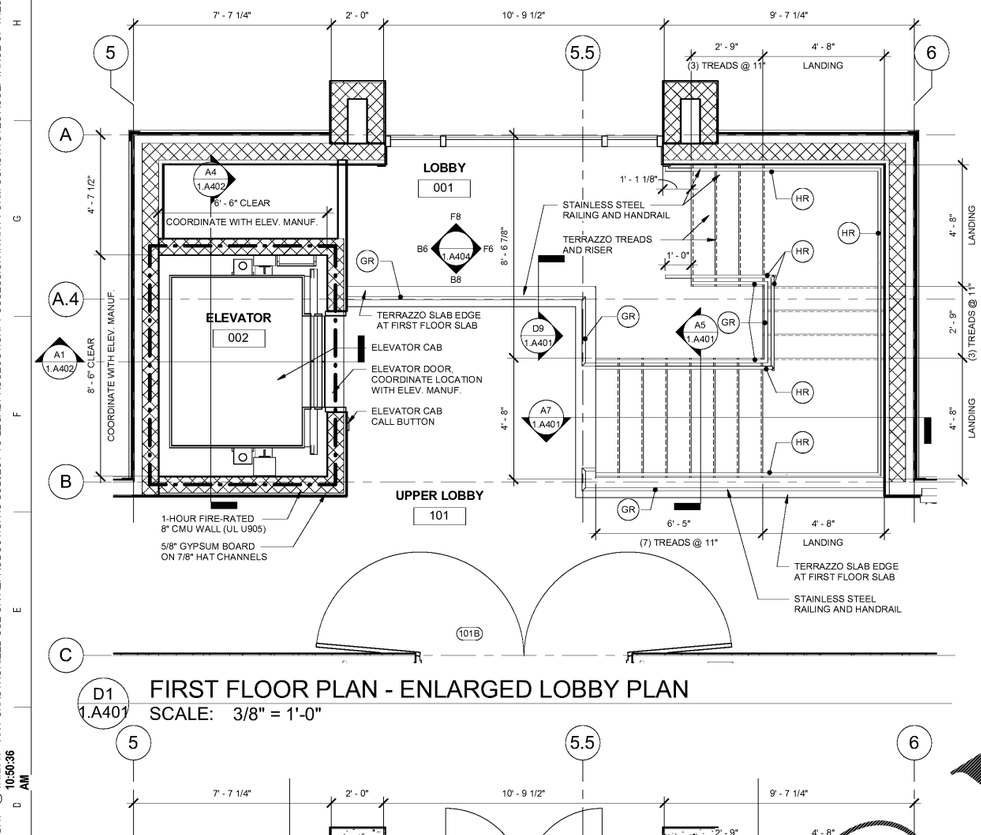

D1 1.A401 FIRST FLOOR PLAN - ENLARGED LOBBY PLAN

SCALE: 3/8" = 1'-0"

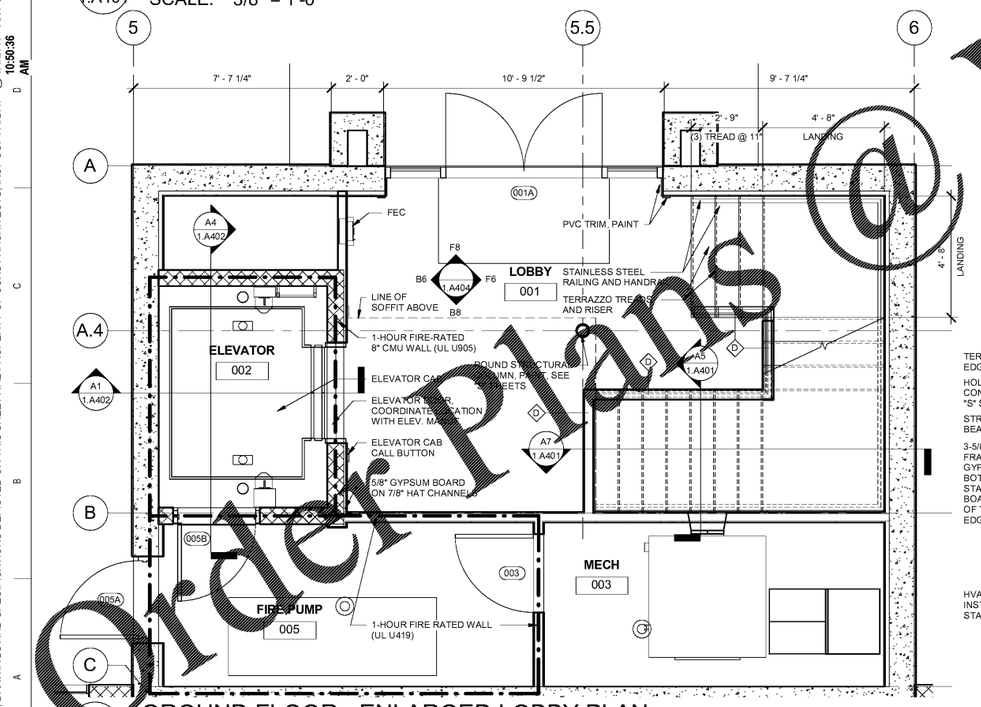

GROUND FLOOR - ENLARGED LOBBY PLAN

1.A401 SCALE: 3/8" = 1'-0"

GR 42" HIGH STAINLESS STEEL GUARDRAIL WITH STAINLESS STEEL CABLES

HR STAINLESS STEEL HANDRAIL

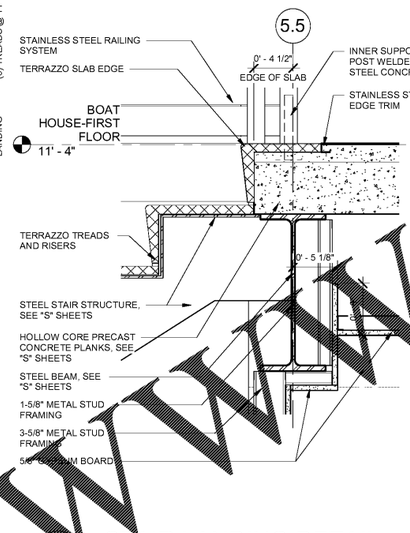

D5 1.A401 STAIR LANDING DETAIL

SCALE: 1 1/2" = 1'-0"

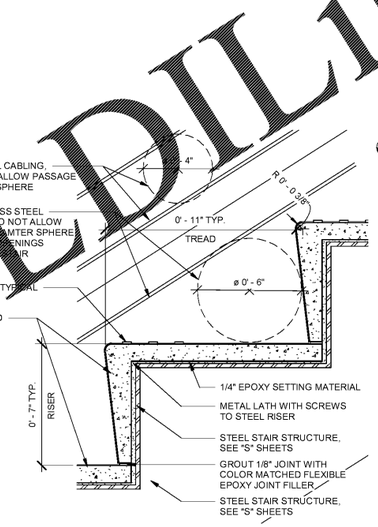

D7 1.A401 LOBBY STAIR TREAD DETAIL

SCALE: 3" = 1'-0"

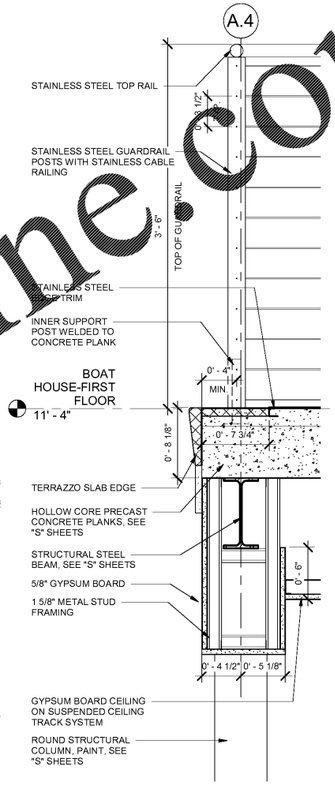

D9 1.A401 LANDING SECTION

SCALE: 1 1/2" = 1'-0"

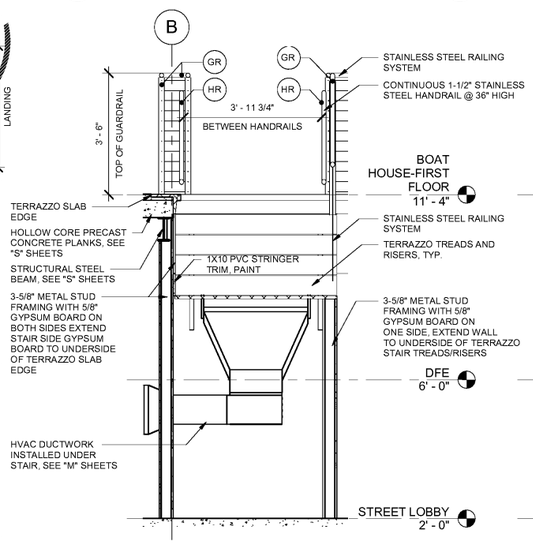

A5 1.A401 LOBBY STAIR SECTION

SCALE: 1/2" = 1'-0"

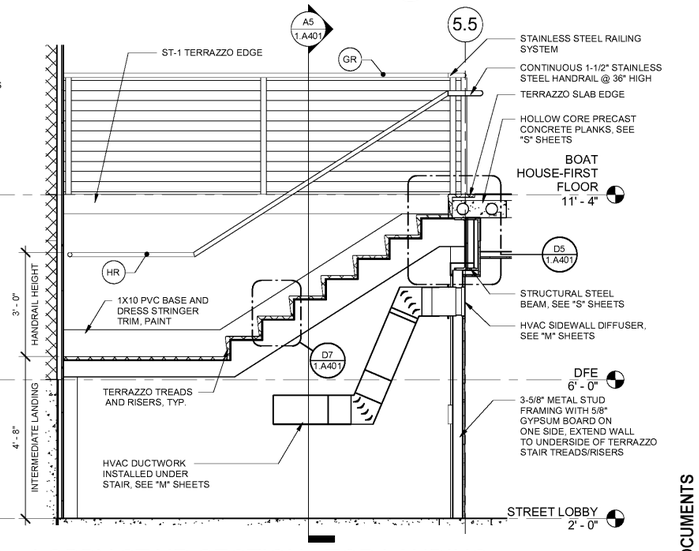

A7 1.A401 LOBBY STAIR SECTION - TOP LANDING

SCALE: 1/2" = 1'-0"

ALL DESIGNS, DRAWINGS AND SPECIFICATIONS DEPICTED ON THIS SHEET ARE PROPERTY OF COAST ARCHITECTS, INC. COPYRIGHT © 6/1/2018 10:50:36 AM ANY UNAUTHORIZED USE OR REPRODUCTION IS SUBJECT TO LEGAL PROSECUTION. POSSESSION IN ANY FORM CONSTITUTES ACCEPTANCE OF THESE CONDITIONS.

Order Plans @ WWW.CADLine.com

coast architects
671 St. Andrews Blvd. Charleston, SC 29407
Phone 843.763.7064 Fax. 843.763.7061
www.coastarchitects.net

STATE OF SOUTH CAROLINA — COAST ARCHITECTS INC. Charleston, SC No. 03038 — REGISTERED ARCHITECT

STATE OF SOUTH CAROLINA — FRANK A. McGUIRE, III CHARLESTON, SC NO. 4804 — 06.01.2018 — REGISTERED ARCHITECT

BOATING CENTER REDEVELOPMENT - SWAIN BOATING CENTER
H09-9617-PG-C

11 HAMMOND AVENUE CHARLESTON, SC

THE CITADEL 1788 MILITARY COLLEGE OF SOUTH CAROLINA

Revisions	
Rev. No.	Rev. Date

DRAWN BY: MCC
CHECKED BY: FAM
DATE: 06.01.2018
COAST PROJECT NO: 1722.00

BOAT HOUSE ENLARGED LOBBY PLANS AND SECTIONS

1.A401

BID DOCUMENTS