ALL DESIGNS, DRAWINGS AND SPECIFICATIONS DEPICTED ON THIS SHEET ARE PROPERTY OF COAST ARCHITECTS, INC. COPYRIGHT © 5/30/2018 2:57:06 PM ANY UNAUTHORIZED USE OR REPRODUCTION IS SUBJECT TO LEGAL PROSECUTION. POSSESSION IN ANY FORM CONSTITUTES ACCEPTANCE OF THESE CONDITIONS.

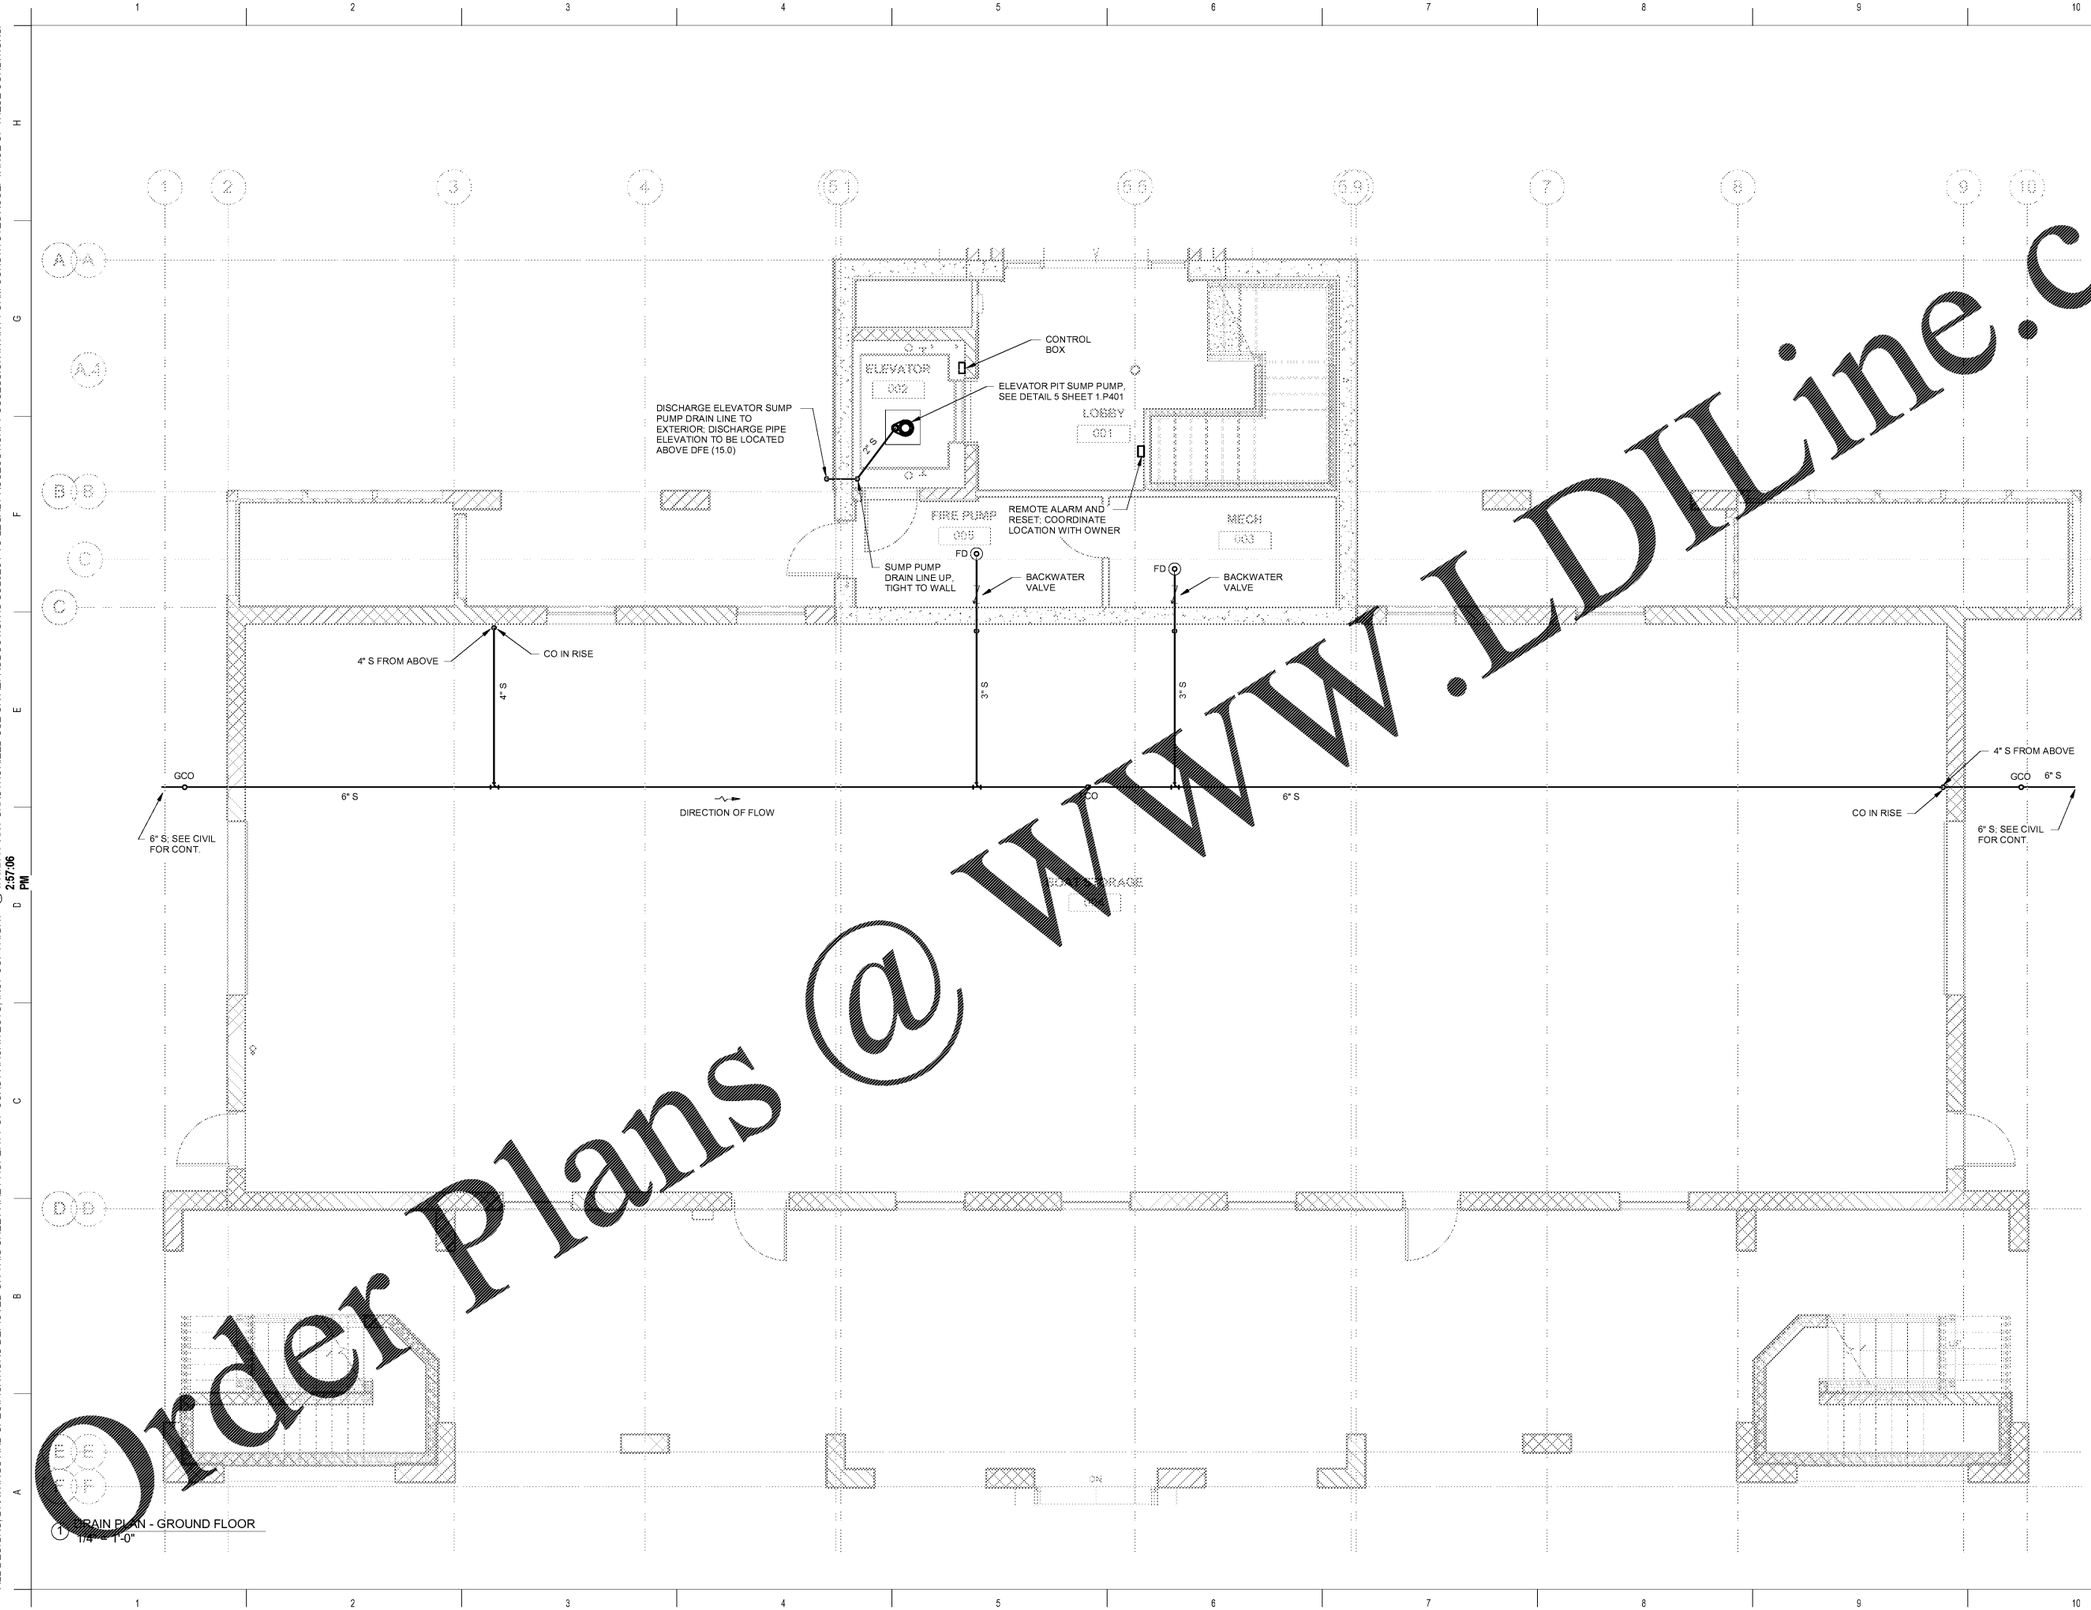


1 DRAIN PLAN - GROUND FLOOR
1/4" = 1'-0"

Order Plans @ WWW.LDILine.com

coast architects
671 St. Andrews Blvd. Charleston, SC 29407
Phone 843.763.7064 Fax 843.763.7061
www.coastarchitects.net

SOUTH CAROLINA CONSTANTINE ENGINEERING ASSOCIATES, LLC C-04361 CERTIFICATE OF AUTHORIZATION

SOUTH CAROLINA REGISTERED PROFESSIONAL ENGINEER SEAL 16540

CONSTANTINE ENGINEERING ASSOCIATES, LLC
843-志 Shemwick Hwy # 81-L, Charleston, SC 29407
Phone: 843.货.0570 Fax: 843.货.0571

BOATING CENTER REDEVELOPMENT - SWAIN BOATING CENTER
H09-9617-PG-C

THE CITADEL
THE MILITARY COLLEGE OF SOUTH CAROLINA
11 HAMMOND AVENUE
CHARLESTON, SC

| Revisions | |
|---|---|
| Rev. No. | Rev. Date |

DRAWN BY: DDF
CHECKED BY: CJC
DATE: 06.01.2018
COAST PROJECT NO.: 17-069

PLUMBING DRAIN AND WASTE PLAN

BID DOCUMENTS

1.P201