ALL DESIGNS, DRAWINGS AND SPECIFICATIONS DEPICTED ON THIS SHEET ARE PROPERTY OF COAST ARCHITECTS, INC. COPYRIGHT © 5/30/2018 12:14:52 PM ANY UNAUTHORIZED USE OR REPRODUCTION IS SUBJECT TO LEGAL PROSECUTION. POSSESSION IN ANY FORM CONSTITUTES ACCEPTANCE OF THESE CONDITIONS.

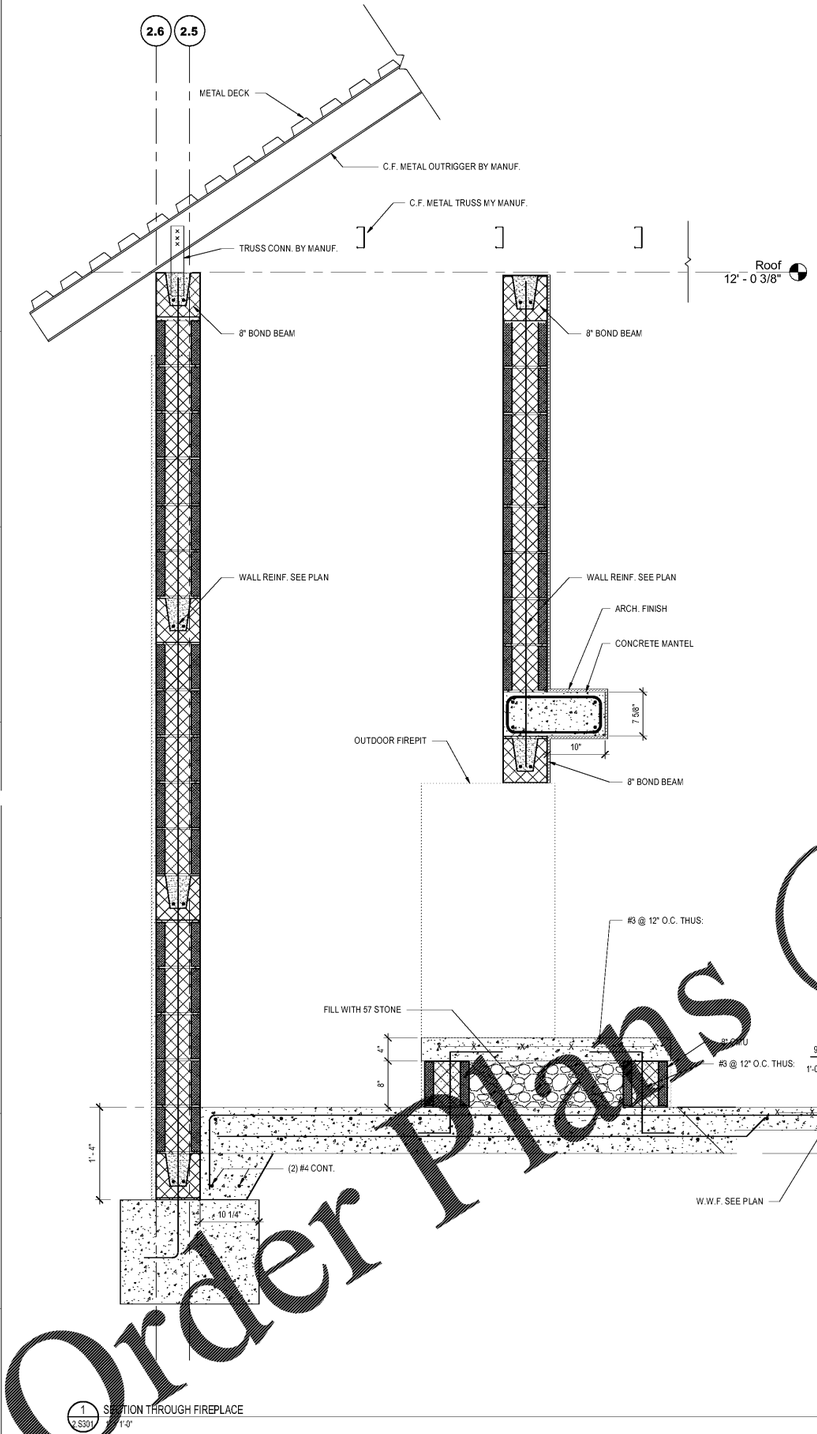

1 2.S301 SECTION THROUGH FIREPLACE 1" = 1'-0"

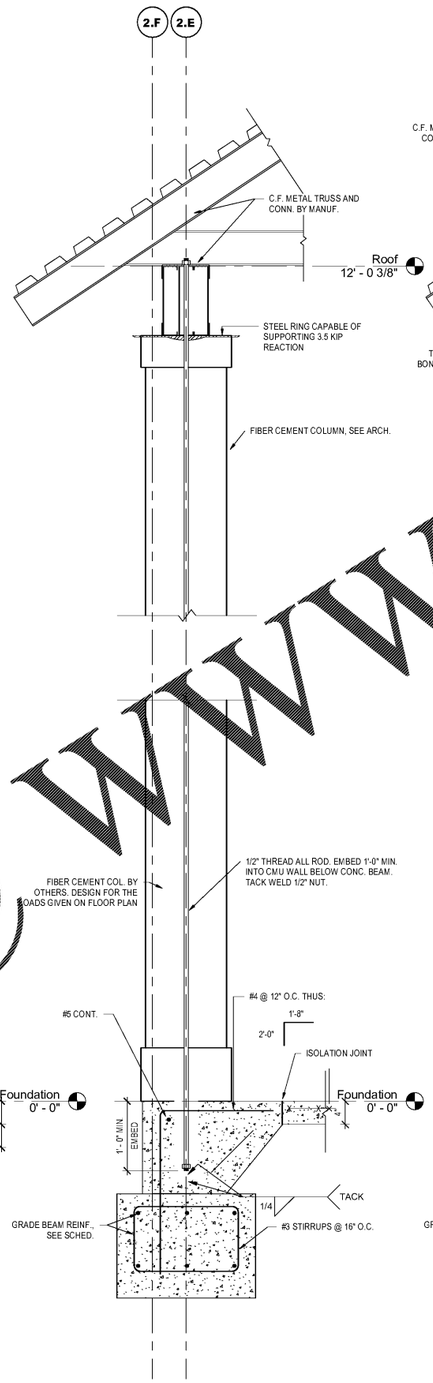

2 2.S301 WALL SECTION THROUGH COLUMN 1" = 1'-0"

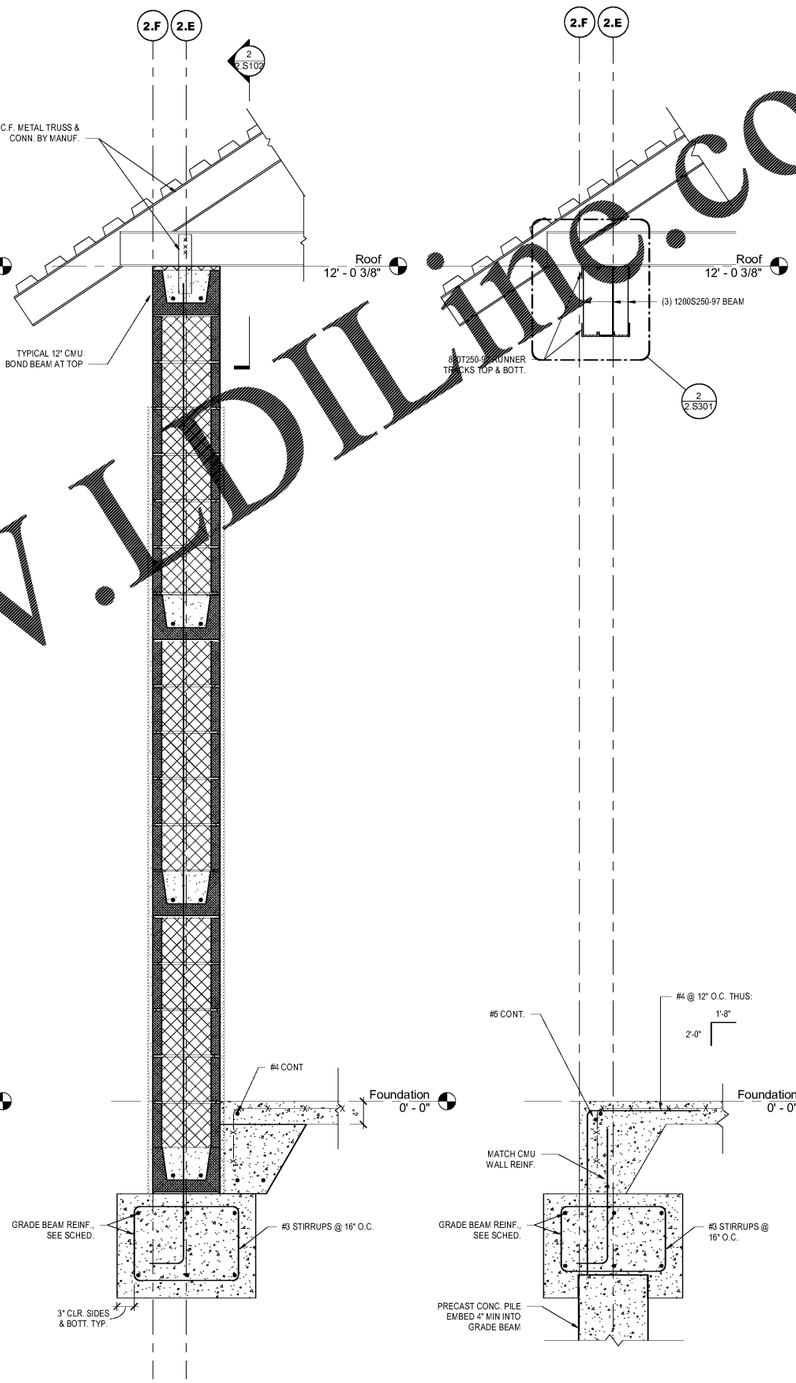

3 2.S301 WALL SECTION THROUGH CMU 1" = 1'-0"

4 2.S301 WALL SECTION THROUGH BEAM 1" = 1'-0"

BID DOCUMENTS

coast architects
671 St. Andrews Blvd. Charleston, SC 29407
Phone: 843.763.7064 Fax: 843.763.7061
www.coastarchitects.net

SOUTH CAROLINA JOHNSON, MIRMIRAN & THOMPSON, INC. No. 3943 CERTIFICATE OF AUTHORIZATION

SOUTH CAROLINA REGISTERED PROFESSIONAL ENGINEER No. 27731 CHRISTOPHER E. REDDY

JMT
950 HOUSTON NORTHCUTT BLVD. SUITE 100
MOUNT PLEASANT, SC 29464
843.556.2624
WWW.JMT.COM

BOATING CENTER REDEVELOPMENT - SWAIN BOATING CENTER

11 HAMMOND AVENUE

THE CITADEL THE MILITARY COLLEGE OF SOUTH CAROLINA

Revisions	
Rev. No.	Rev. Date

DRAWN BY: BE
CHECKED BY: CR
DATE: 06.01.2018

COAST PROJECT NO. 1722.00

PAVILION SECTIONS

2.S301

Order Plans @ www.LDLine.com