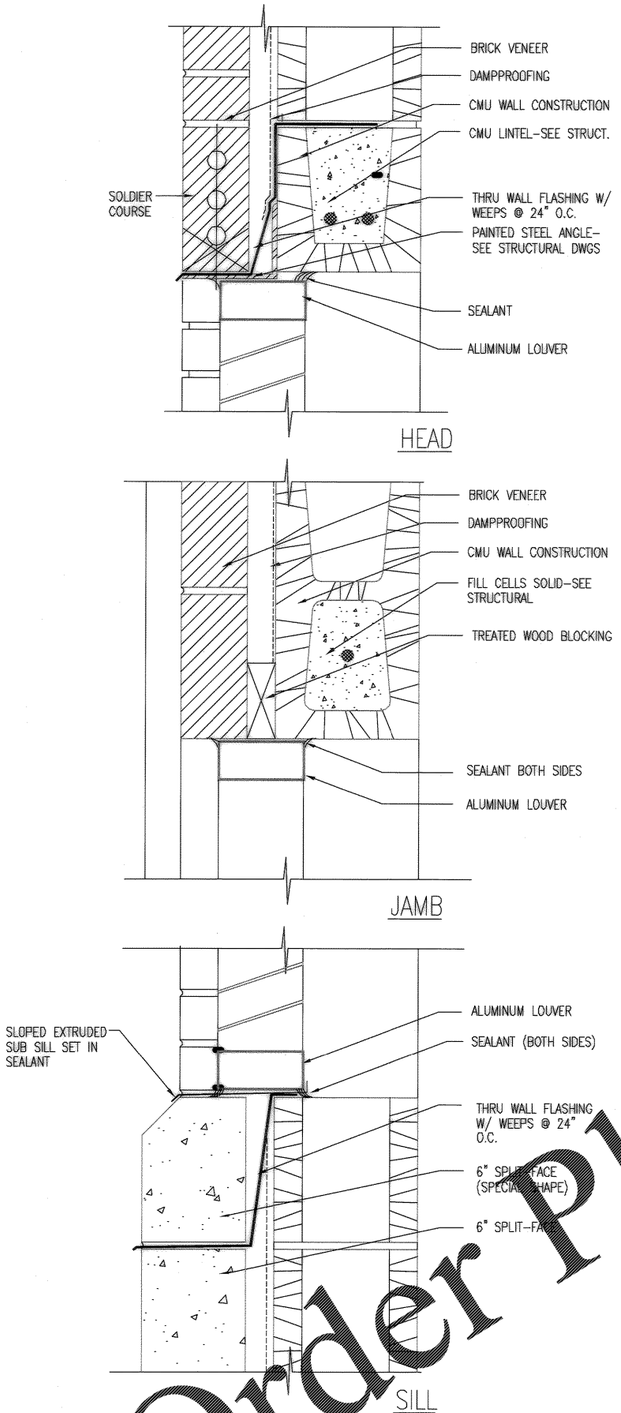

1 A-606 LOUVER DETAIL
SCALE: 3"= 1'-0"

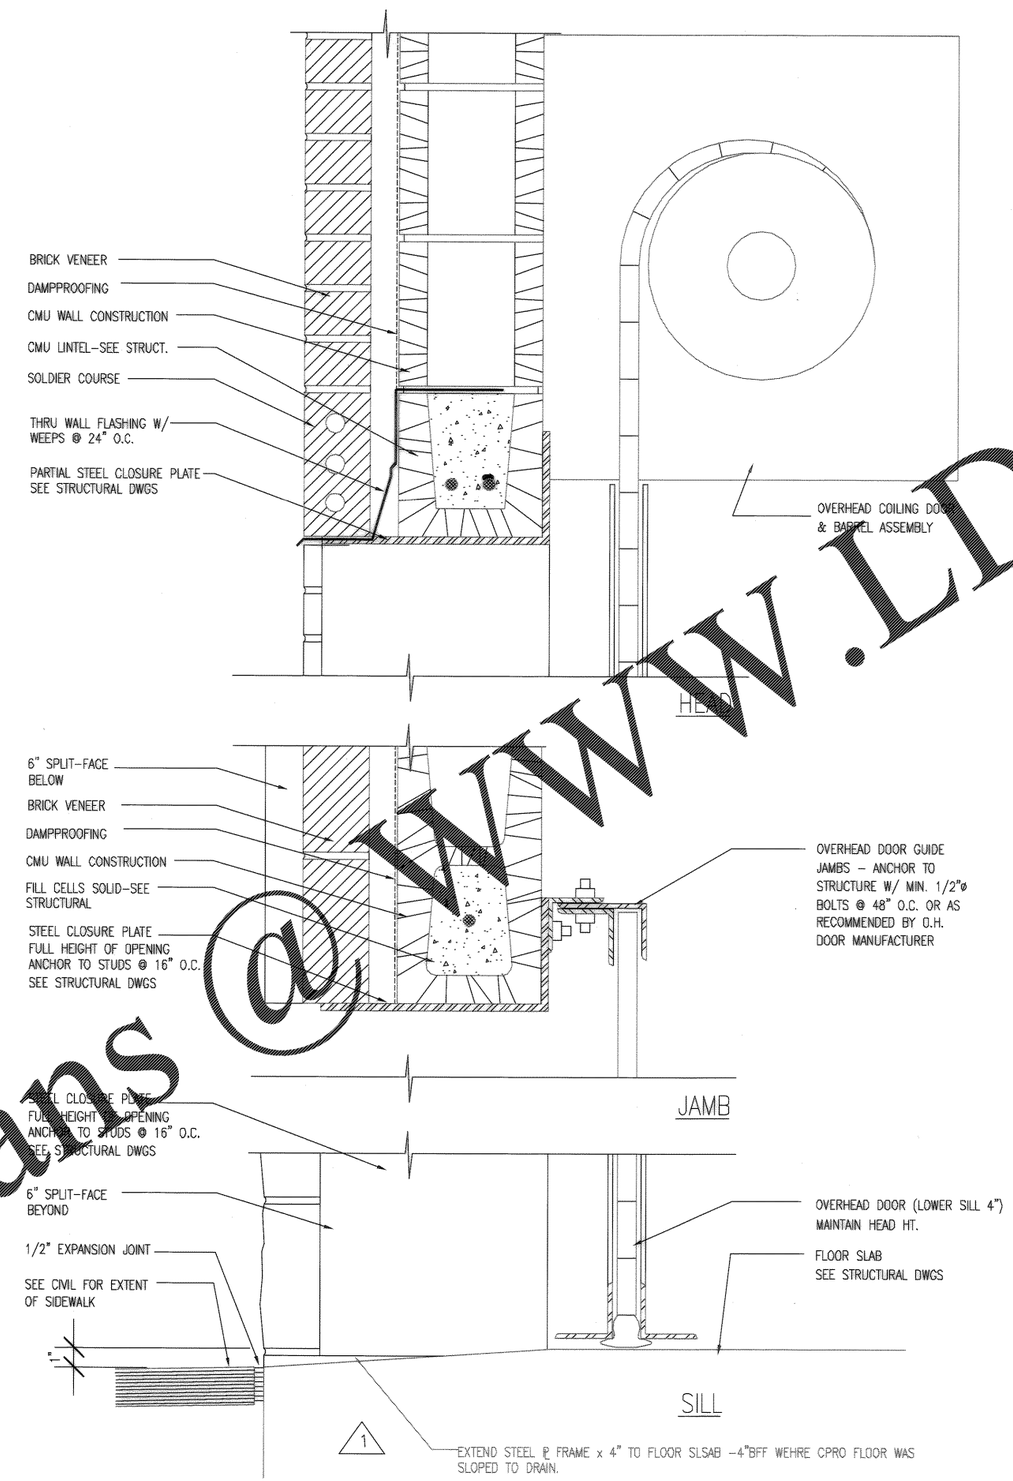

2 A-606 OVERHEAD DOOR DETAIL
SCALE: 3"= 1'-0"

Order Plans @ WWW.LDILine.com

DRAWING REVISIONS

Rev.	Description	Prep By	Date	Apprvd.
1	DRWG. CORRECTED TO AS-BUILT	RNM	9/4/04	BNM

Glick/Boehm & Associates, Inc.
247 Meeting Street, Suite 100
Charleston, S.C. 29401 (803) 577-6377

DSGN BOEHM DR JGT CHK BOEHM
APV CH ENGR
SUBMITTED BY (FIRM MEMBER-TITLE): VICE PRES. 9-23-98 DATE
TECHNICAL BRANCH
FPE

CHARLESTON AIR FORCE BASE CHARLESTON, SOUTH CAROLINA

DINING FACILITY

MISC. DETAILS

APPROVED PE DATE 5/11/04 EFD FOR COMMANDER, NAVFAC

Naval Facilities Engineering Command
Southern Division
Charleston, South Carolina

STATE OF SOUTH CAROLINA
GLICK/BOEHM & ASSOCIATES, INC.
CHARLESTON
NO. B-80006
REGISTERED ARCHITECT

RECORD DRAWING DATE 9/27/04
CODE I.D. NO. 80091
DRAWING SIZE: D
SPEC. NO. 06-98-0939
CONSTRN. CONTR. NO. N62467-98-C-0939
NAVFAC DRAWING NO. 5357917
SHEET 92 OF 194

A-606

468-103