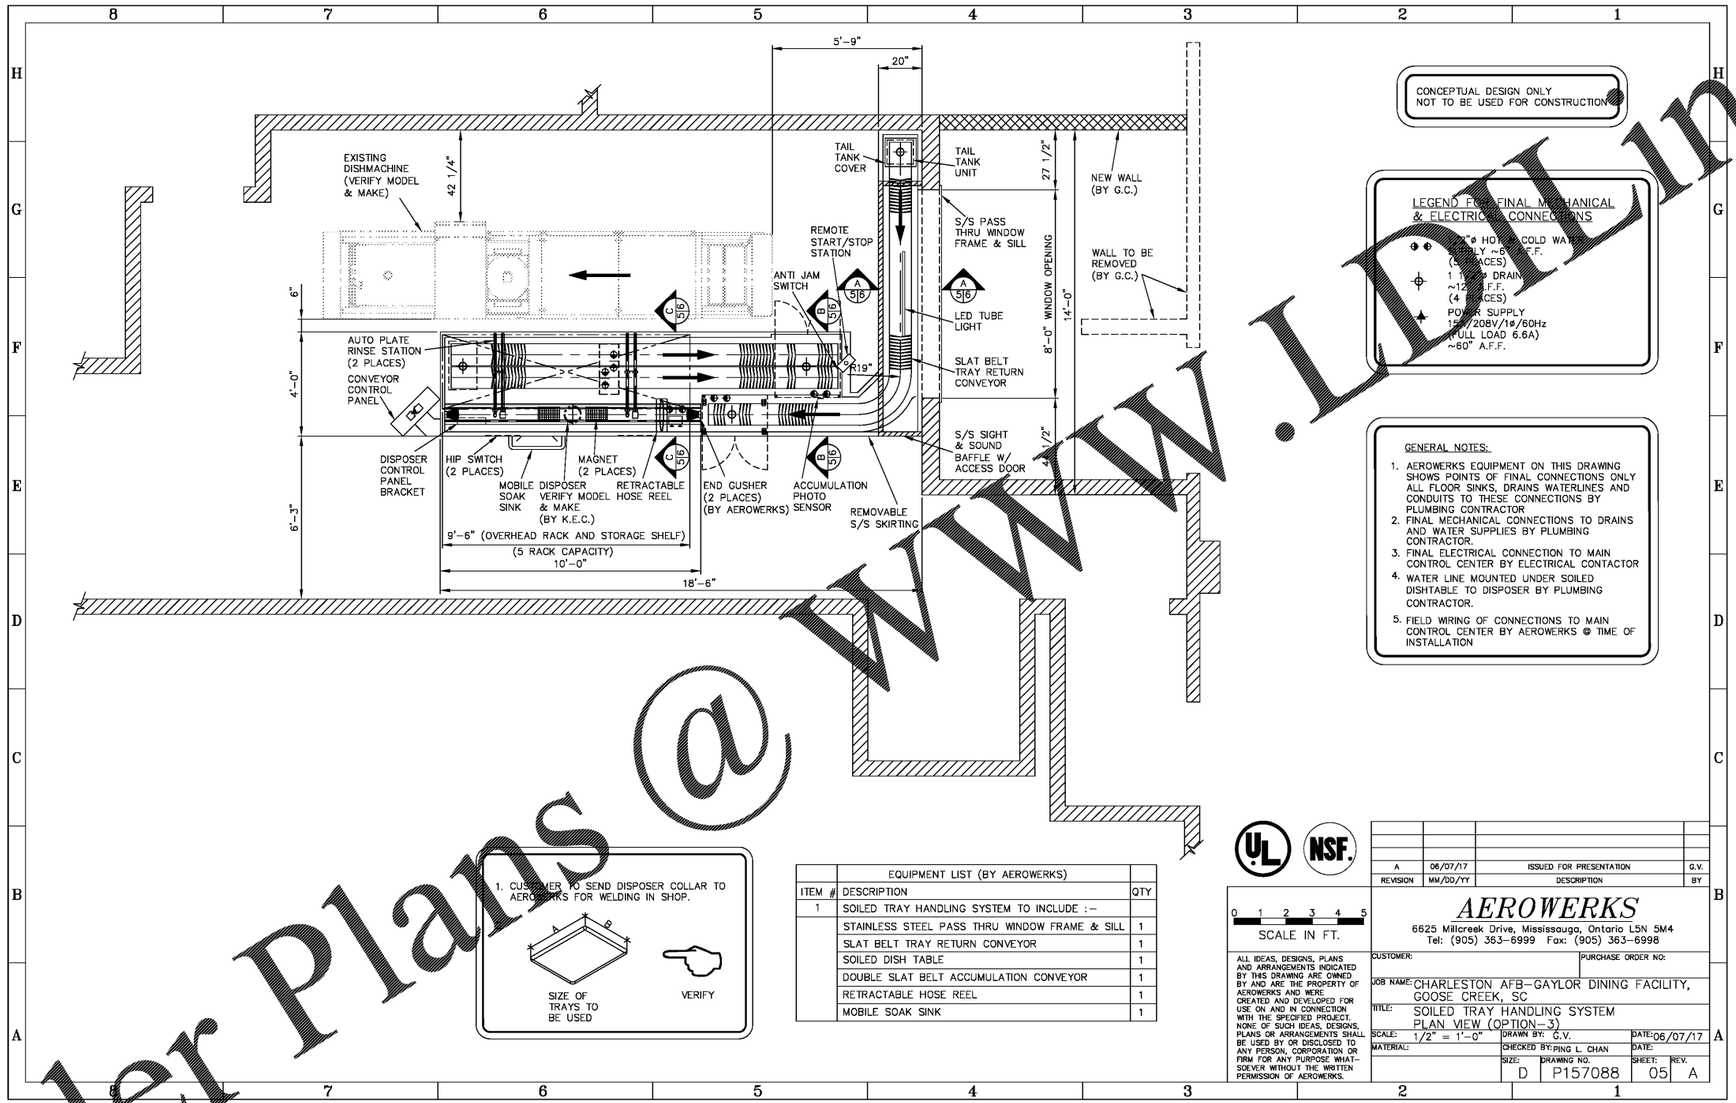

	EQUIPMENT LIST (BY AEROWERKS)	
ITEM #	DESCRIPTION	QTY
1	SOILED TRAY HANDLING SYSTEM TO INCLUDE :-	
	STAINLESS STEEL PASS THRU WINDOW FRAME & SILL	1
	SLAT BELT TRAY RETURN CONVEYOR	1
	SOILED DISH TABLE	1
	DOUBLE SLAT BELT ACCUMULATION CONVEYOR	1
	RETRACTABLE HOSE REEL	1
	MOBILE SOAK SINK	1

REVISION	MM/DD/YY	DESCRIPTION	BY
A	06/07/17	ISSUED FOR PRESENTATION	G.V.

0 1 2 3 4 5
SCALE IN FT.

ALL IDEAS, DESIGNS, PLANS AND ARRANGEMENTS INDICATED BY THIS DRAWING ARE OWNED BY AND ARE THE PROPERTY OF AEROWERKS AND WERE CREATED AND DEVELOPED FOR USE ON AND IN CONNECTION WITH THE SPECIFIED PROJECT. NONE OF SUCH IDEAS, DESIGNS, PLANS OR ARRANGEMENTS SHALL BE USED BY OR DISCLOSED TO ANY PERSON, CORPORATION OR FIRM FOR ANY PURPOSE WHATSOEVER WITHOUT THE WRITTEN PERMISSION OF AEROWERKS.

AEROWERKS
6625 Millcreek Drive, Mississauga, Ontario L5N 5M4
Tel: (905) 363-6999 Fax: (905) 363-6998

CUSTOMER: PURCHASE ORDER NO:
JOB NAME: CHARLESTON AFB-GAYLOR DINING FACILITY, GOOSE CREEK, SC
TITLE: SOILED TRAY HANDLING SYSTEM PLAN VIEW (OPTION-3)
SCALE: 1/2" = 1'-0" DRAWN BY: G.V. DATE: 06/07/17
MATERIAL: CHECKED BY: PING L. CHAN DATE:
SIZE: D DRAWING NO. P157088 SHEET: 05 REV. A

TriMark
Foodservice Equipment, Supplies and Design
TriMark [illegible]
1900 [illegible] Lakeside Lane, Suite 100
[illegible]ix, AZ 85[illegible]

This document contains confidential information, is an instrument of professional service, and the property of TriMark, shall not be used on other projects or for the extention of this project without TriMark's written approval.

Owner and all Contractors to check and verify existing dimensions and conditions in the field before starting construction and to notify TriMark of any material or detail changes.

ISSUANCE

DATE	NO.	DESCRIPTION
XX/XX/XXXX	-	-

Charleston AFB, SC

Project Address

DFAC - F.T.I. Project

PROJECT NUMBER: Project Number
DATE: 16th March, 2018
SCALE:
DRAWN BY: ADK
APPROVED BY: RIM

SHEET TITLE:
FOODSERVICE CONVEYOR SYSTEM SHOP DRAWING

SHEET NUMBER:
FS-6.1

THIS DOCUMENT WAS ORIGINALLY PRINTED ON A 24" x 36" SIZE SHEET

Order Plans @ WWW.LDLine.com