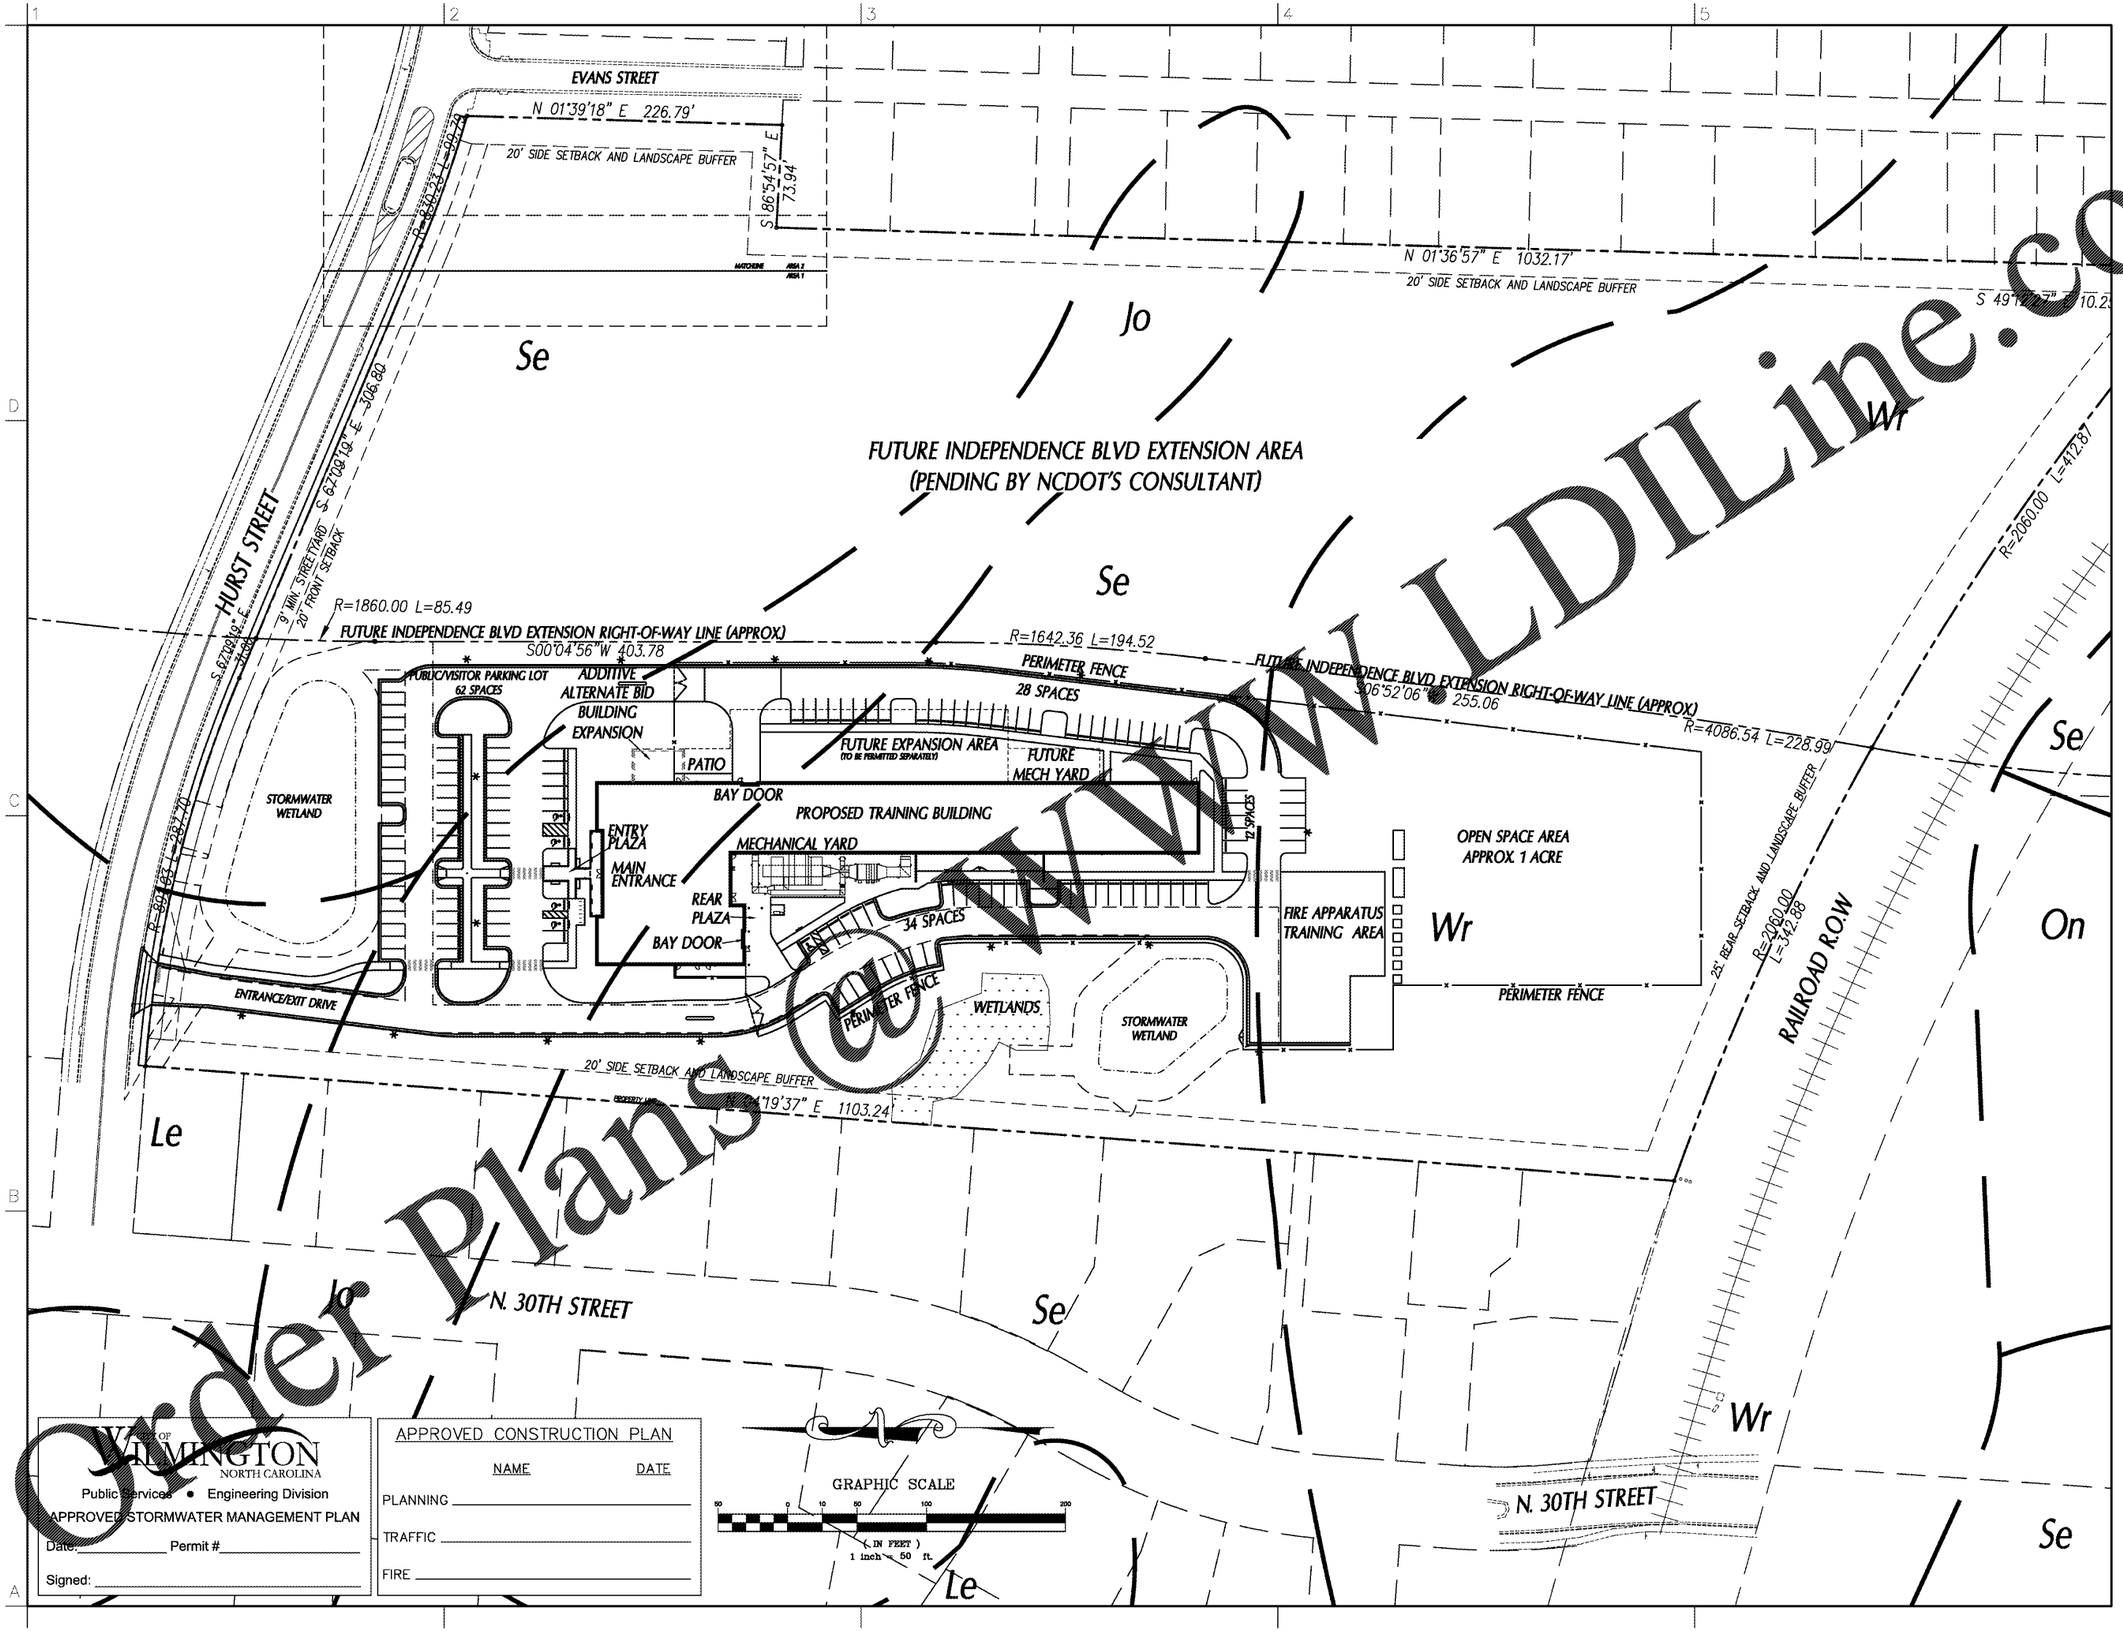

CITY OF WILMINGTON NORTH CAROLINA
Public Services • Engineering Division
APPROVED STORMWATER MANAGEMENT PLAN
Date: _____ Permit # _____
Signed: _____

APPROVED CONSTRUCTION PLAN

	NAME	DATE
PLANNING		
TRAFFIC		
FIRE		

Order Plans @ WWW.LDILine.com

WILMINGTON, NC

HAYNES / LACEWELL POLICE AND FIRE TRAINING FACILITY

3100 HURST STREET, WILMINGTON, NC 28405

DESIGNER

CLARKNEXSEN
213 South Jefferson Street, Suite 1011
Roanoke, Virginia 24011
T: 540-982-0600 F: 540-982-1183
WWW.CLARKNEXSEN.COM
CLARK NEXSEN LICENSE NUMBER: C-1028

CONSULTANT

CLH DESIGN, P.A.
Regency Park
400 Regency Forest Drive
Suite 120
Cary, North Carolina 27518
Phone: (919) 319-6716
Fax: (919) 319-7516
LA: C-106, PE: C-1595

SEALS

NORTH CAROLINA PROFESSIONAL ENGINEER SEAL 21699 ZACHARY R. PIERCE
05/04/18

SUBMITTAL
4 MAY 2018

CONSTRUCTION DOCUMENTS

SHEET

OVERALL PLAN

C100

DESIGN: ZRP
DRAWN: YA, DL
REVIEW: ZRP, KAL

CN 5938
CLH 16-161