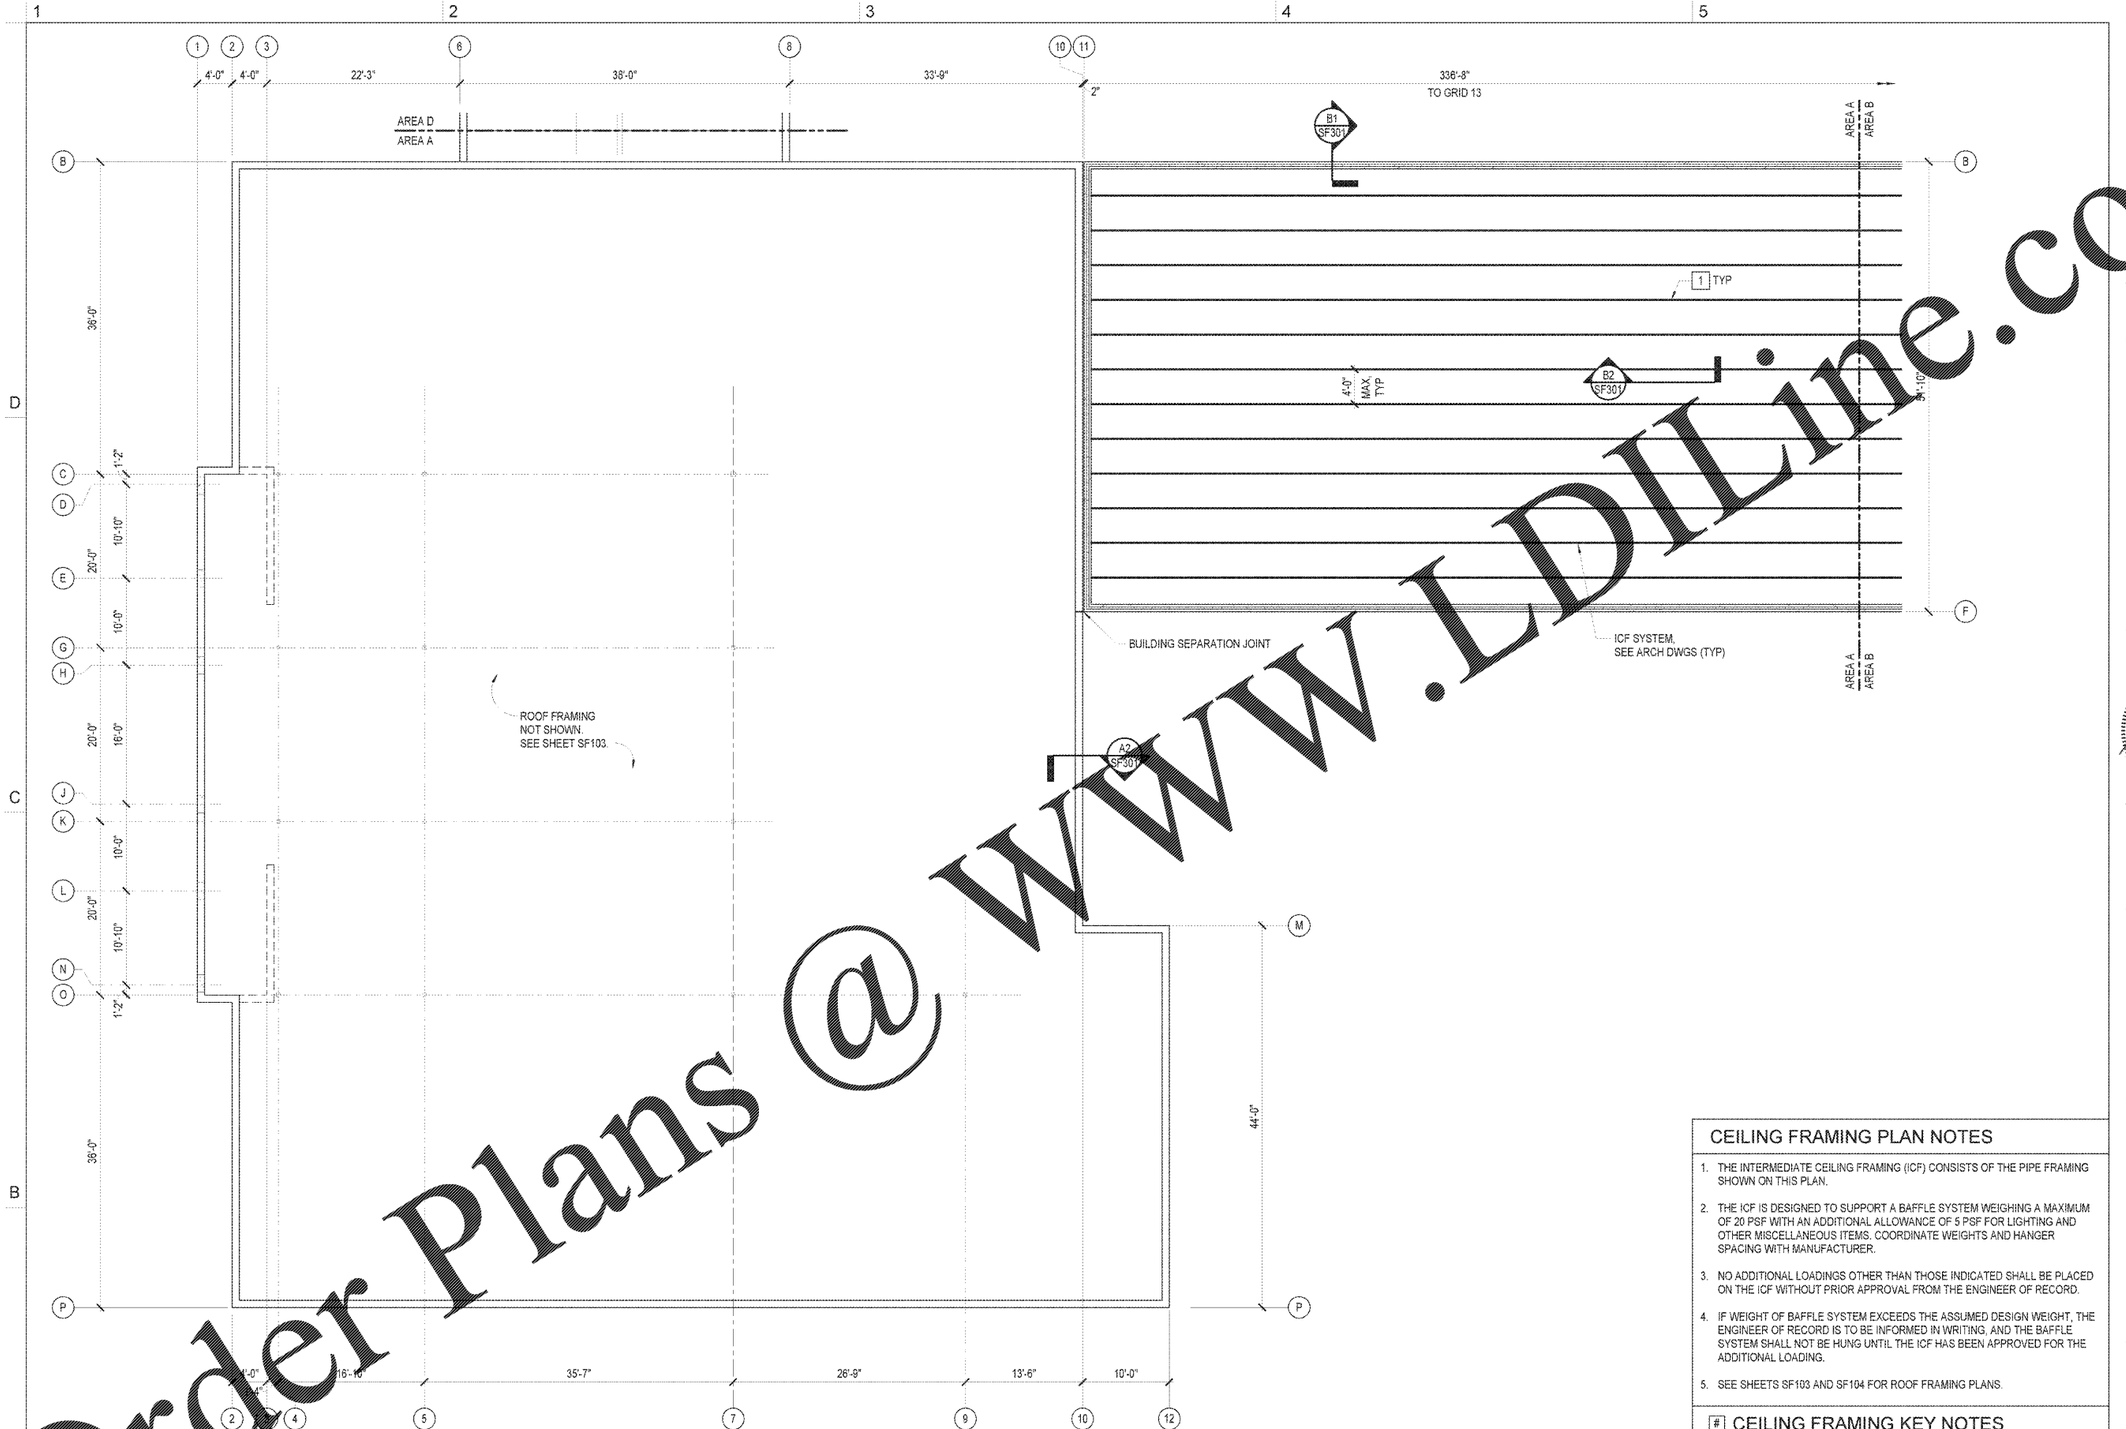

CEILING FRAMING - AREA A

1/8" = 1'-0"

CEILING FRAMING PLAN NOTES

1. THE INTERMEDIATE CEILING FRAMING (ICF) CONSISTS OF THE PIPE FRAMING SHOWN ON THIS PLAN.
2. THE ICF IS DESIGNED TO SUPPORT A BAFFLE SYSTEM WEIGHING A MAXIMUM OF 20 PSF WITH AN ADDITIONAL ALLOWANCE OF 5 PSF FOR LIGHTING AND OTHER MISCELLANEOUS ITEMS. COORDINATE WEIGHTS AND HANGER SPACING WITH MANUFACTURER.
3. NO ADDITIONAL LOADINGS OTHER THAN THOSE INDICATED SHALL BE PLACED ON THE ICF WITHOUT PRIOR APPROVAL FROM THE ENGINEER OF RECORD.
4. IF WEIGHT OF BAFFLE SYSTEM EXCEEDS THE ASSUMED DESIGN WEIGHT, THE ENGINEER OF RECORD IS TO BE INFORMED IN WRITING, AND THE BAFFLE SYSTEM SHALL NOT BE HUNG UNTIL THE ICF HAS BEEN APPROVED FOR THE ADDITIONAL LOADING.
5. SEE SHEETS SF103 AND SF104 FOR ROOF FRAMING PLANS.

CEILING FRAMING KEY NOTES

1 2"Ø X-STRONG STEEL PIPE AT 4'-0" OC MAXIMUM
2 TARGETRY SUPPORT ASSEMBLY. COORDINATE LOCATION WITH ARCHITECTURAL DRAWINGS. LATERAL BRACING, IF REQUIRED, TO BE DESIGNED BY BAFFLE SYSTEM MANUFACTURER.

GRAPHIC SCALE(S)

1/8" = 1'-0" 0 5' 10' 15' 30'

WILMINGTON, NC

HAYNES / LACEWELL POLICE AND FIRE TRAINING FACILITY

3100 AIRPORT STREET, WILMINGTON, NC 28405

DESIGNER

CLARKNEXSEN

213 South Jefferson, Suite 1011
Roanoke, Virginia 24011
540.562.0800
www.clarknexsen.com
Clark Nexsen License Number: C-1026

SEALS

SUBMITTAL

4 MAY 2018

CONSTRUCTION DOCUMENTS

REVISIONS

KEY PLAN

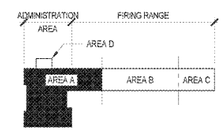

SHEET

CEILING FRAMING PLAN - AREA A

SF101

DESIGN: BSW
DRAWN: SMS
REVIEW: MSH

CN 5938

Order Plans @ WWW.LDILine.com

5/3/2018 1:09:10 PM
C:\Revit Projects\5938 Public Fam City Training Facility 017_mhickey_ClarkNexsen_local.rvt