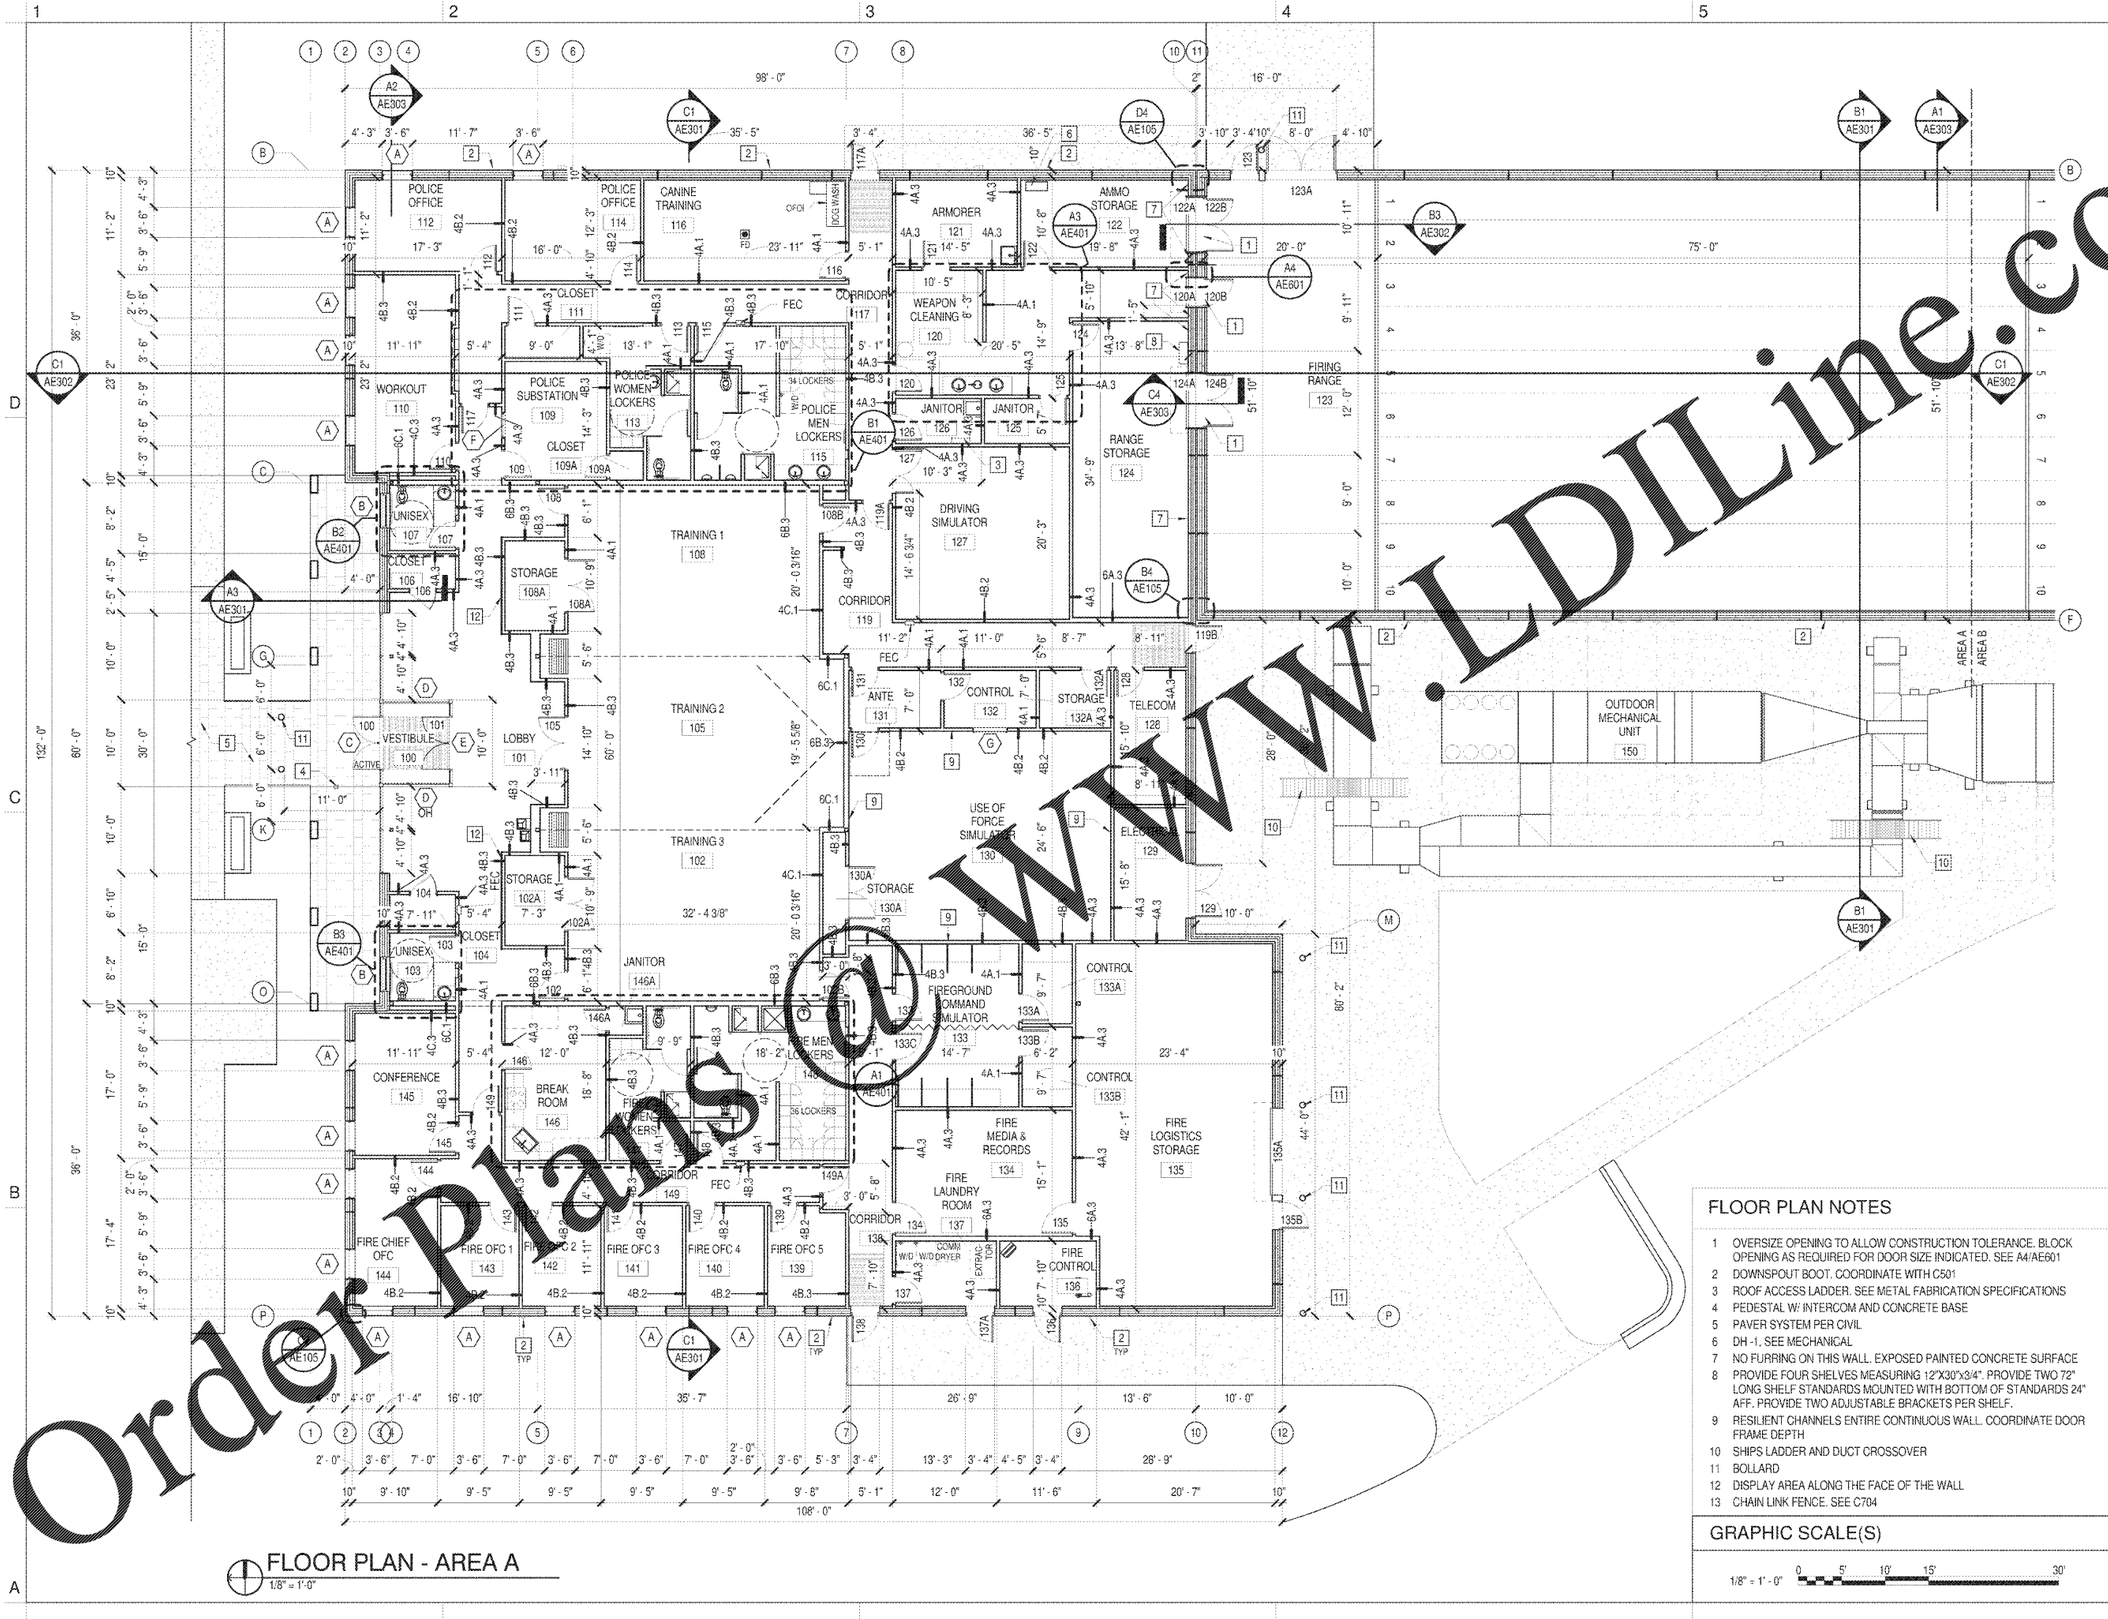

FLOOR PLAN - AREA A

1/8" = 1'-0"

FLOOR PLAN NOTES

1. OVERSIZE OPENING TO ALLOW CONSTRUCTION TOLERANCE. BLOCK OPENING AS REQUIRED FOR DOOR SIZE INDICATED. SEE A4/AE601
2. DOWNSPOUT BOOT. COORDINATE WITH C501
3. ROOF ACCESS LADDER. SEE METAL FABRICATION SPECIFICATIONS
4. PEDESTAL W/ INTERCOM AND CONCRETE BASE
5. PAVER SYSTEM PER CIVIL
6. DH -1, SEE MECHANICAL
7. NO FURRING ON THIS WALL. EXPOSED PAINTED CONCRETE SURFACE
8. PROVIDE FOUR SHELVES MEASURING 12"X30"x3/4". PROVIDE TWO 72" LONG SHELF STANDARDS MOUNTED WITH BOTTOM OF STANDARDS 24" AFF. PROVIDE TWO ADJUSTABLE BRACKETS PER SHELF.
9. RESILIENT CHANNELS ENTIRE CONTINUOUS WALL. COORDINATE DOOR FRAME DEPTH
10. SHIPS LADDER AND DUCT CROSSOVER
11. BOLLARD
12. DISPLAY AREA ALONG THE FACE OF THE WALL
13. CHAIN LINK FENCE. SEE C704

GRAPHIC SCALE(S)

1/8" = 1' - 0" 0 5' 10' 15' 30'

Order Plans @ WWW.LDILine.com

WILMINGTON, NC

HAYNES / LACEWELL POLICE AND FIRE TRAINING FACILITY

3101 MISTY GREEN DRIVE, WILMINGTON, NC 28405

DESIGNER

CLARKNEXSEN

213 South Jefferson, Suite 1011
Roanoke, Virginia 24011
540-562-0800
www.clarknexsen.com
Clark Nexsen License Number: C-1029

SEALS

SUBMITTAL

4 MAY 2018

CONSTRUCTION DOCUMENTS

REVISIONS

KEY PLAN

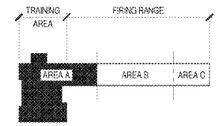

SHEET

FLOOR PLAN - AREA A

AE101

DESIGN: DJM
DRAWN: ZLT
REVIEW: MCG

CN 5938

5/10/2018 3:52:44 PM
C:\Revit Projects\CN5938 Monroe Fire City Training Facility AE_jennyg.rvt