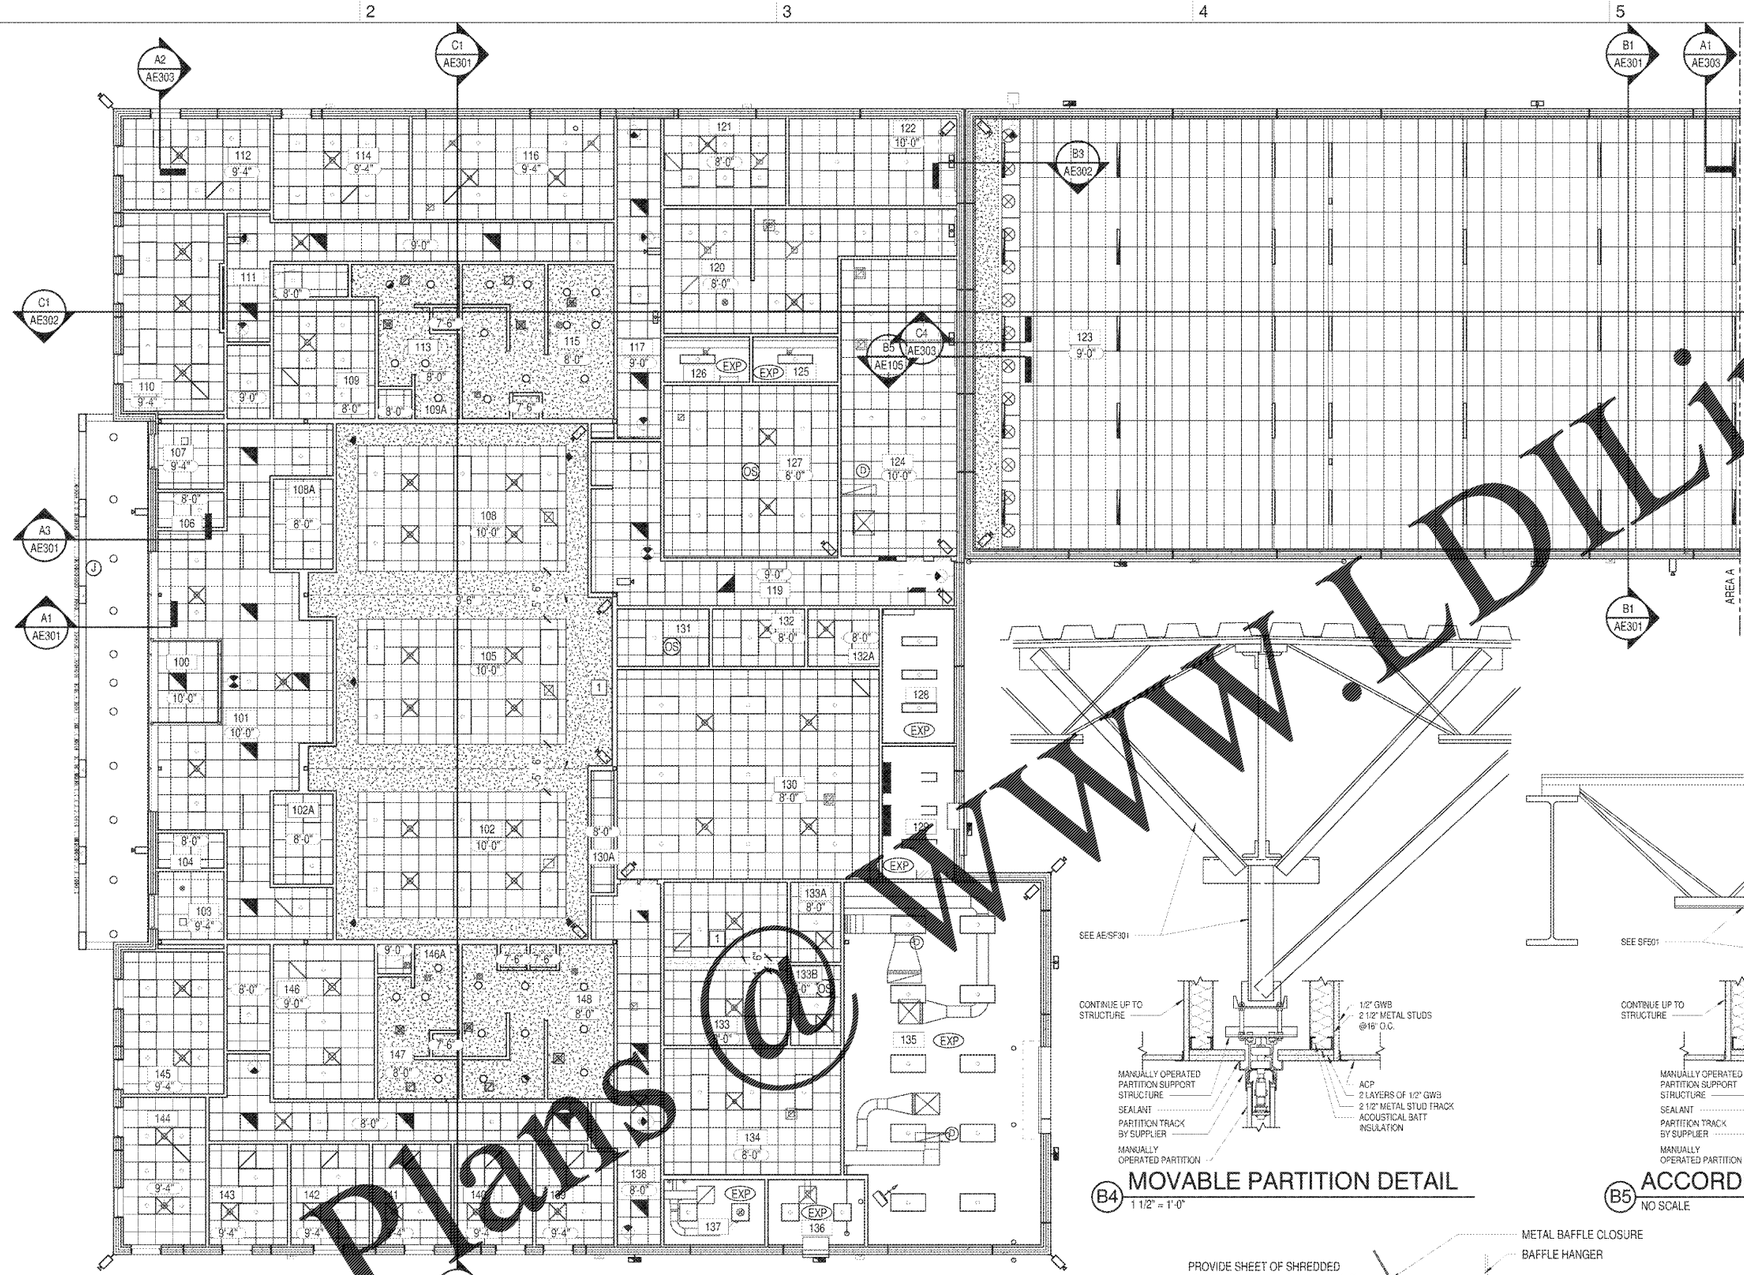


## REFLECTED CEILING PLAN - AREA A

1/8" = 1'-0"

## A1 SHOWER SOFFIT DETAIL

1" = 1'-0"

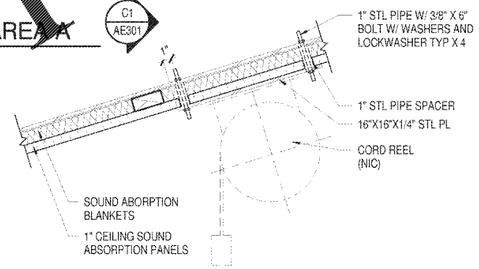


## A2 CORD REEL MOUNTING DETAIL

1 1/2" = 1'-0"

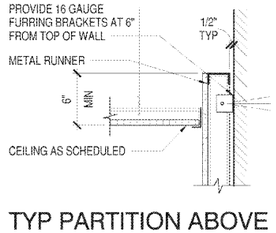


## A3 TYP PARTITION ABOVE CEILING @ FURRED WALLS

1 1/2" = 1'-0"

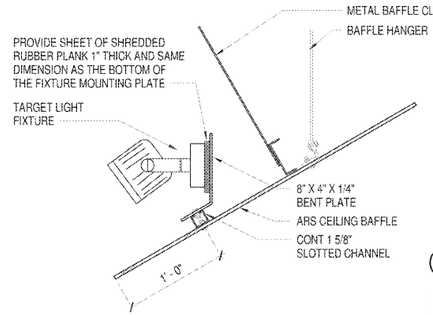


## A4 TARGET LIGHTING MOUNT DETAIL

1 1/2" = 1'-0"




## B4 MOVABLE PARTITION DETAIL

1 1/2" = 1'-0"

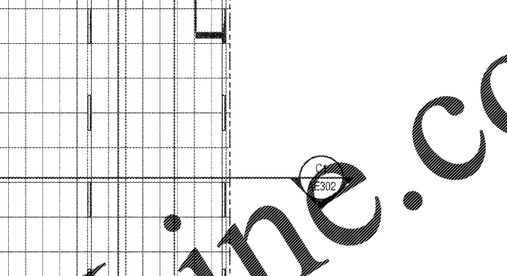


## B5 ACCORDION PARTITION DETAIL

NO SCALE

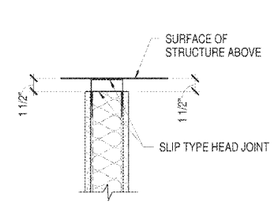


## A5 TYP FULL HEIGHT PARTITION @ STRUCTURE ABOVE

1 1/2" = 1'-0"

### REFLECTED CEILING PLAN NOTES

| | |
|---|---|
| 1 | TRACK FOR MOVABLE PARTITION WALL |
| 2 | LOCATION FOR CORD REEL MOUNT |

### GRAPHIC SCALE(S)

1/8" = 1' - 0" 0 5' 10' 15' 30'

Order Plans @ WWW.LDLine.com

WILMINGTON, NC

# HAYNES / LACEWELL POLICE AND FIRE TRAINING FACILITY

3101 MARKET STREET, WILMINGTON, NC 28405

DESIGNER

CLARKNEXSEN

213 South Jefferson, Suite 1011
Roanoke, Virginia 24011
540-562-0800
www.clarknexsen.com
Clark Nexsen License Number: C-1029

SEALS

David Monipo

SUBMITTAL

4 MAY 2018

CONSTRUCTION DOCUMENTS

REVISIONS

KEY PLAN

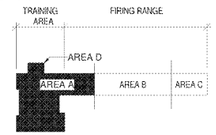


SHEET

REFLECTED CEILING PLAN - AREA A

# AE103

DESIGN: DJM
DRAWN: ZLT
REVIEW: JCG

CN 5938

5/15/2018 3:22:52 PM
C:\Revit Projects\5938 Police Fire City Training Facility\AE103_Jennifer.rvt