FINISH SCHEDULE - MAT ROOM

ROOM NO.	ROOM NAME	FLOOR MATERIAL	FLOOR CODE	BASE MATERIAL	BASE CODE	WALLS MATERIAL	WALLS CODE	CEILING MATERIAL	CEILING CODE	REMARKS
FIRST FLOOR										
118	MAT ROOM	RUBBER TILE		RUBBER		PAINT, RUBBER MAT		ACP		
118A	CLOSET	VINYL TILE		RUBBER		PAINT		ACP		

DOOR SCHEDULE - MAT ROOM - DETAILS AND NOTES ON SHEET AE 601

DOOR NO.	DOOR TTL WIDTH	DOOR HEIGHT	DOOR THICKNESS	DOOR TYPE	DOOR MATERIAL	FRAME TYPE	FRAME MATERIAL	FRAME HEAD	FRAME JAMB	FRAME SILL	FIRE RATING	PANIC HARDWARE	CYLINDER/ MORTISE	ELECTRONIC SECURITY	NUMBER OF HINGES	STOP	PARALLEL ARM CLOSER	SCHLAGE OR BEST LOCK	FUNCTION	NOTES	COMMENTS
118	3'-0"	7'-0"	1 3/4"	D2	WD	F1	STL	DH2	DJ2		-	-	C	-	5	WALL	Y	B	OFFICE	6, 13	
118A	6'-0"	7'-0"	1 3/4"	D1	WD	F2	STL	DH2	DJ2		-	-	N/A	-	6	O/H		B	DUMMY	11, 13	
118B	6'-0"	7'-0"	1 3/4"	D1	WD	F2	STL	DH2	DJ2		-	-	N/A	-	6	O/H		B	DUMMY	11, 13	

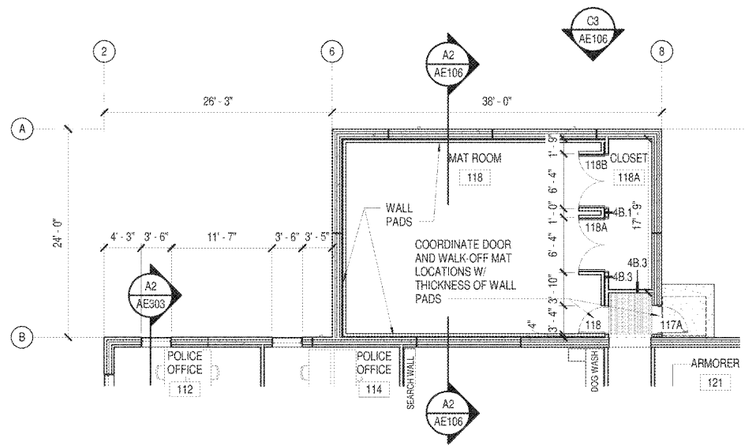

FLOOR PLAN - MAT ROOM
1/8" = 1'-0"

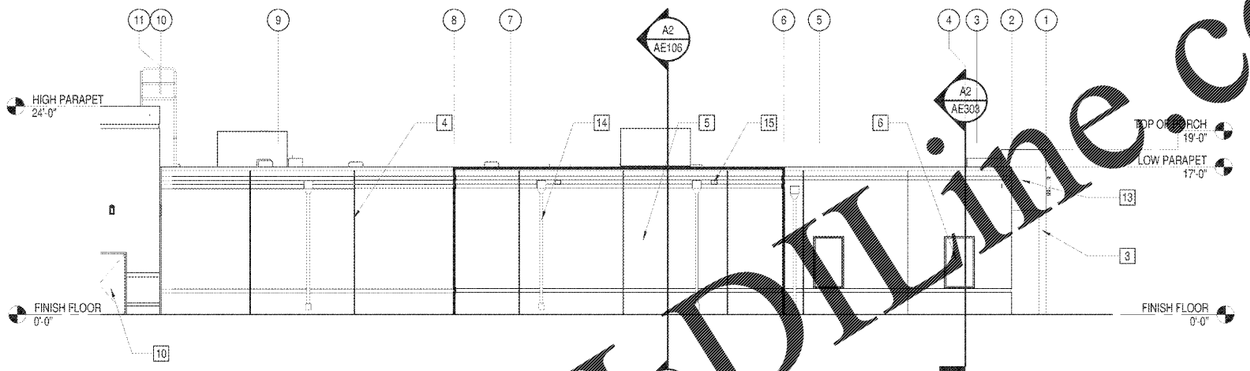

EAST ELEVATION - MAT ROOM
C3 1/8" = 1'-0"

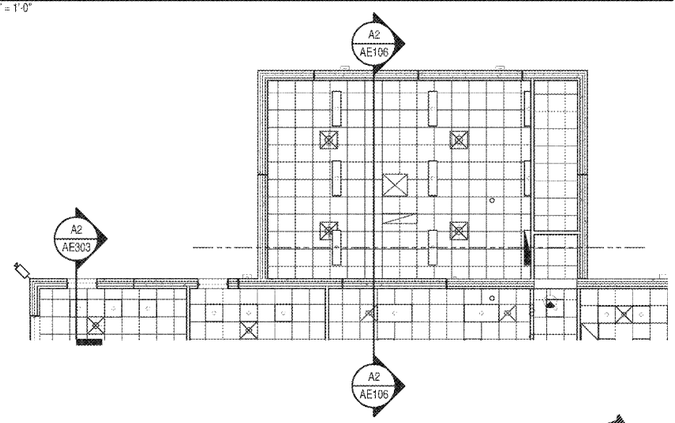

REFLECTED CEILING PLAN - MATROOM
1/8" = 1'-0"

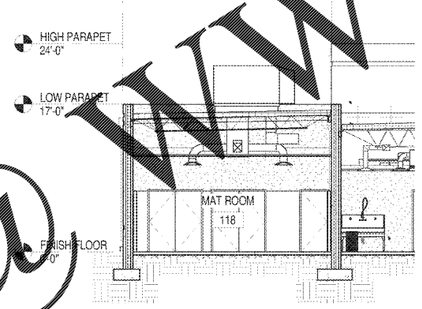

MAT ROOM SECTION
A2 1/8" = 1'-0"

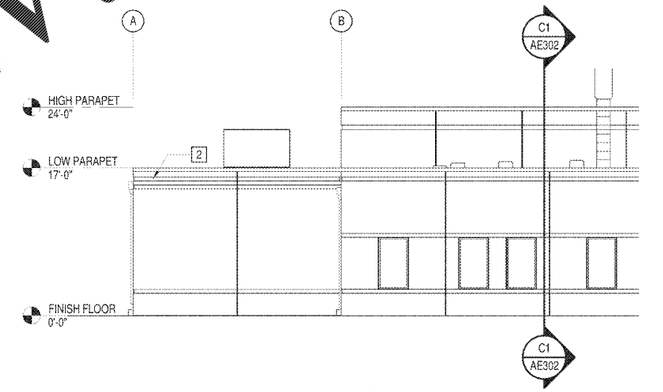

NORTH ELEVATION - MAT ROOM
B3 1/8" = 1'-0"

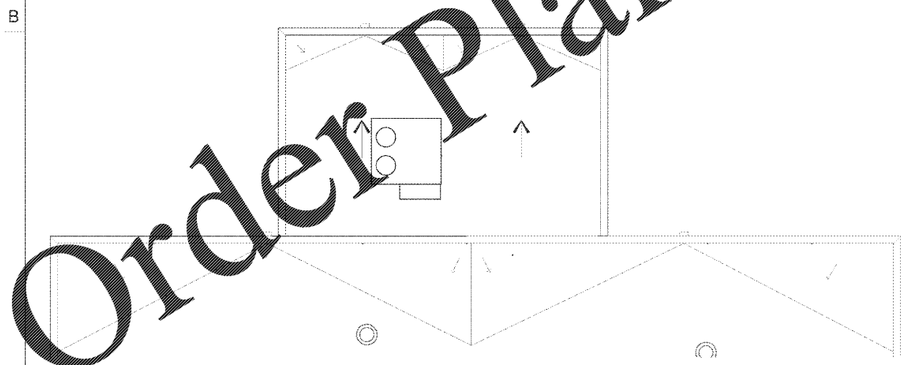

ROOF PLAN - MAT ROOM
1/8" = 1'-0"

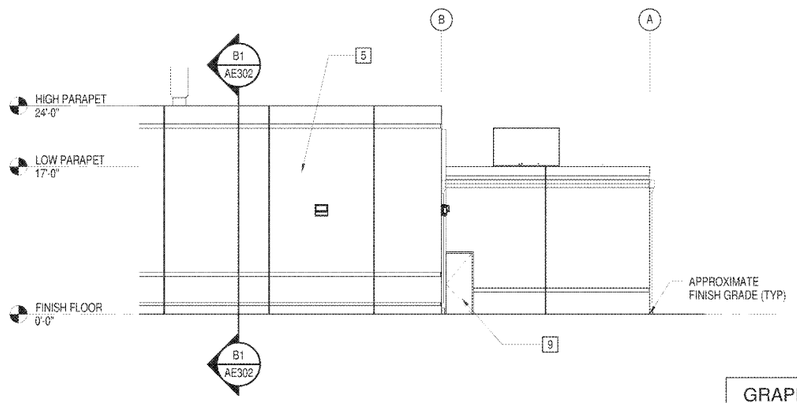

SOUTH ELEVATION - MAT ROOM
A3 1/8" = 1'-0"

GRAPHIC SCALE(S)

1/8" = 1' - 0" 0 5' 10' 15' 30'

WILMINGTON, NC

HAYNES / LACEWELL POLICE AND FIRE TRAINING FACILITY

3101 MARKET STREET, WILMINGTON, NC 28405

DESIGNER

CLARKNEXSEN

213 South Jefferson, Suite 1011
Roanoke, Virginia 24011
540-562-0800
www.clarknexsen.com
Clark Nexsen License Number: C-1029

SEALS

David Monjot

SUBMITTAL
4 MAY 2018
CONSTRUCTION DOCUMENTS

REVISIONS

KEY PLAN

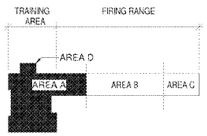

SHEET
MAT ROOM - ADDITIVE BID

AE106

DESIGN: DJM
DRAWN: ZLT
REVIEW: JCS

CN 5938

Order Plans @ WWW.EDLine.com

5/1/2018 3:29:07 PM
C:\Revit Projects\2938 Police Fire City Training Facility\A17_Jennings.rvt