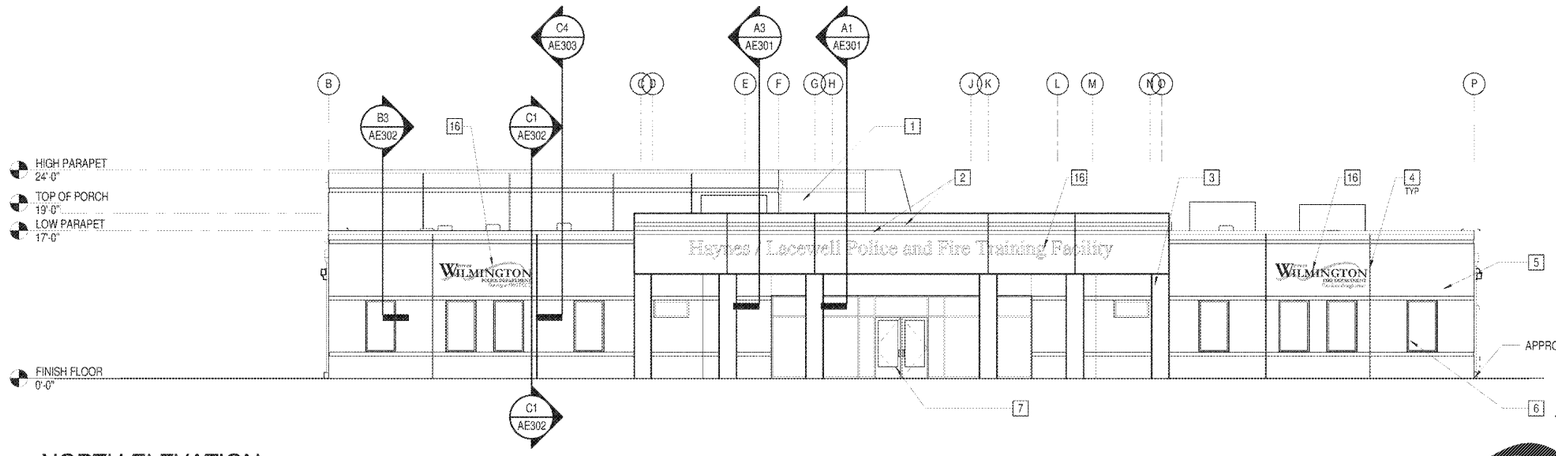

C1 NORTH ELEVATION
1/8" = 1'-0"

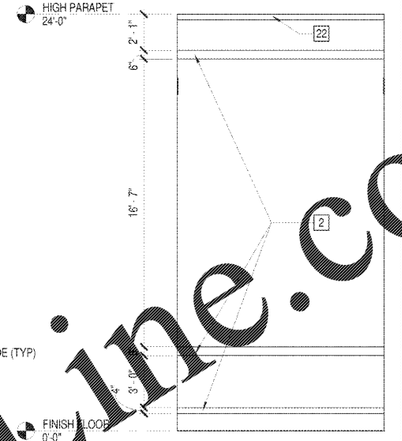

C5 PANEL DETAILS - TYP RANGE
1/4" = 1'-0"

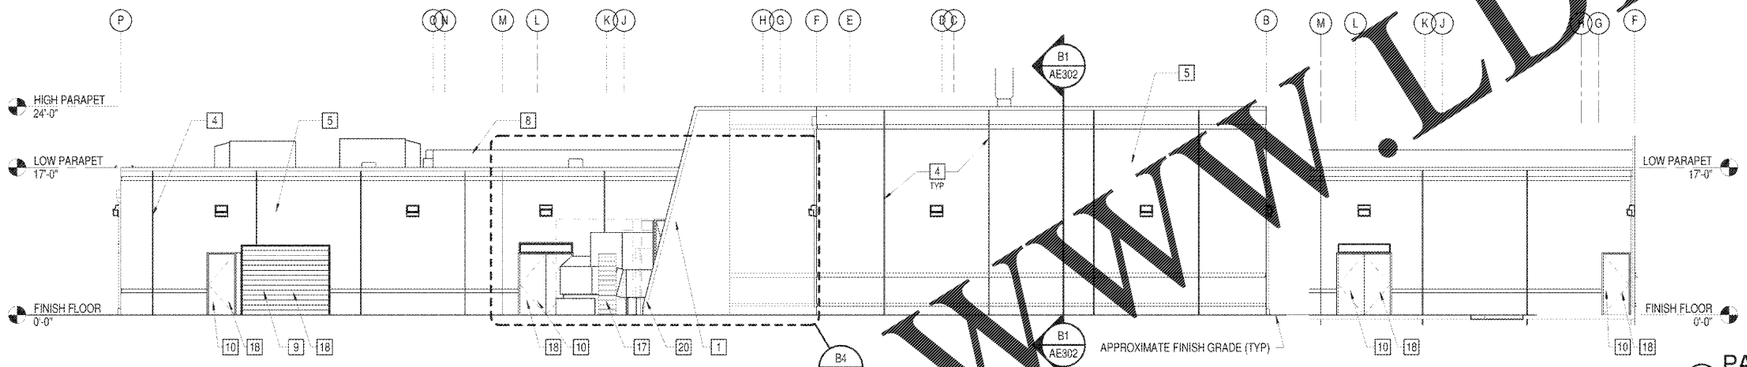

B1 SOUTH ELEVATION
1/8" = 1'-0"

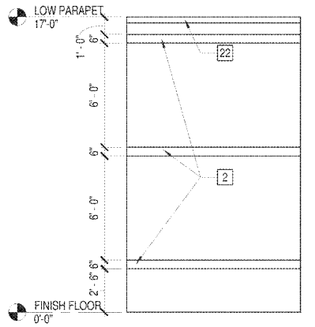

B5 PANEL DETAILS - TYP ADMIN
1/4" = 1'-0"

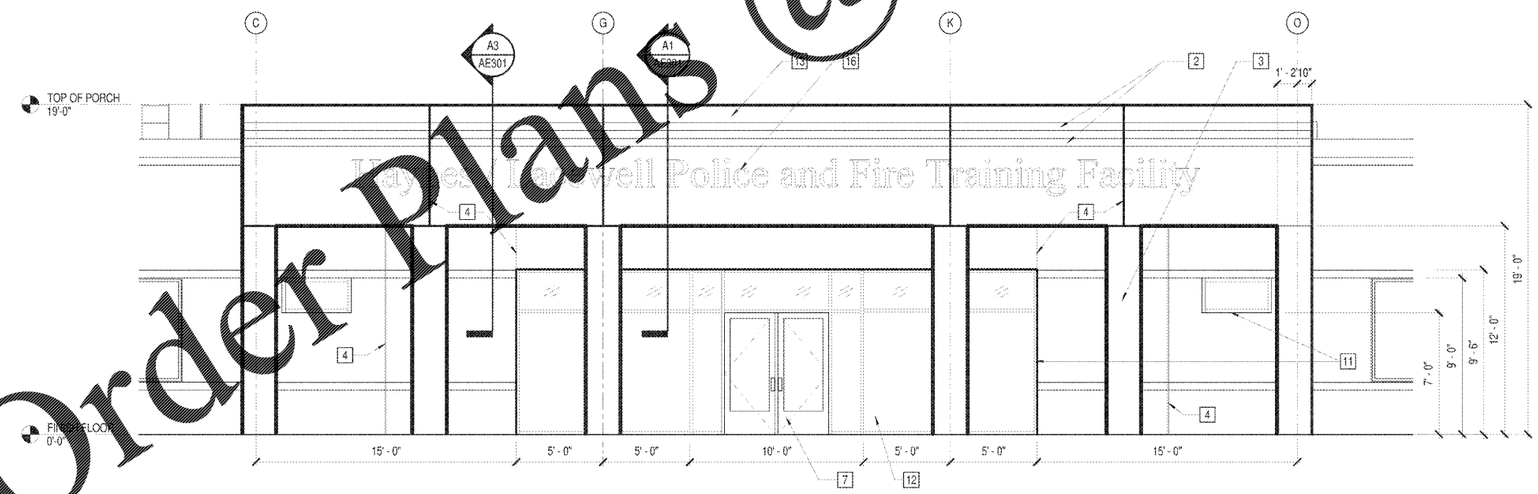

A1 PANEL DETAILS - ENTRY
1/4" = 1'-0"

B4 SOUTH ELEVATION - CALLOUT
1/8" = 1'-0"

ELEVATION GENERAL NOTES

1. PROVIDE BITUMINOUS DAMPROOFING BELOW GRADE ON ALL EXTERIOR PRECAST CONCRETE WALL PANELS

ELEVATION NOTES

1	PRECAST CONCRETE BUTTRESS
2	REVEALS CAST IN PANEL SURFACE (TYP)
3	PRECAST CONCRETE COLUMN
4	SEALANT JOINTS BETWEEN PANELS (TYP)
5	INSULATED PRECAST CONCRETE WALL PANEL (TYP)
6	FIXED ALUMINUM STOREFRONT WINDOW WITH INSULATED GLAZING (TYP)
7	ALUMINUM STOREFRONT ENTRANCE
8	TOP OF LOGGIA BEHIND
9	COILING STEEL OVERHEAD DOOR, PAINTED
10	INSULATED HOLLOW METAL DOOR, PAINTED
11	ALUMINUM STOREFRONT
12	INSULATED GLAZING
13	PRECAST CONCRETE
14	METAL COLLECTOR BOX AND DOWNSPOUT, PAINTED (TYP)
15	EMERGENCY SCUPPER
16	LOCATION FOR BUILDING IDENTIFICATION SIGNAGE (LUMP-SUM ALLOWANCE NO.2)
17	SHIPS LADDER AND DUCT CROSSOVER
18	COORDINATE DOOR ROUGH OPENING WITH PANEL SIZE AND ACTUAL DOOR PRODUCTS.
19	LOUVER
20	PRECAST CONCRETE BUTTRESS COPING
21	WATERFLOW ALARM BELL
22	PRECAST CONCRETE PANEL COPING
23	CHAIN LINK FENCE. SEE C704

GRAPHIC SCALE(S)

1/8" = 1' - 0" 0 5' 10' 15' 30'

1/4" = 1' - 0" 0 1' 5' 10' 15'

WILMINGTON, NC

HAYNES / LACEWELL POLICE AND FIRE TRAINING FACILITY

3100 MARKET STREET, WILMINGTON, NC 28405

DESIGNER

CLARKNEXSEN
213 South Jefferson, Suite 1011
Roanoke, Virginia 24011
540-562-0800
www.clarknexsen.com
Clark Nexsen License Number: C-1029

SEALS

SUBMITTAL

4 MAY 2018

CONSTRUCTION DOCUMENTS

REVISIONS

SHEET

EXTERIOR ELEVATIONS

AE201

DESIGN: DJM
DRAWN: ZLT
REVIEW: JCD

CN 5938

Order Plans @ WWW.LDILine.com

S:\150018.2-253.1\Revit Projects\5938 Police Fire City Training Facility\AE_Jeremy.rvt