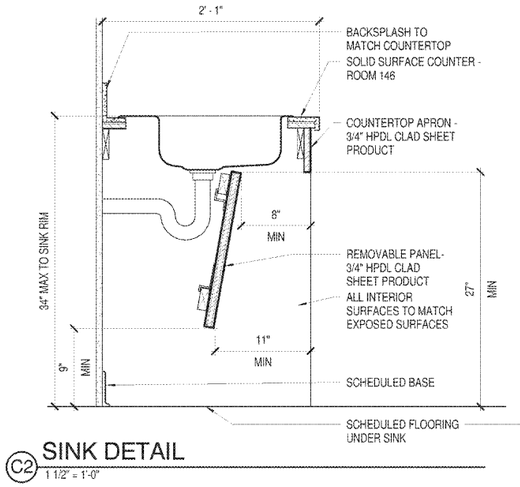

C2 SINK DETAIL
1 1/2" = 1'-0"

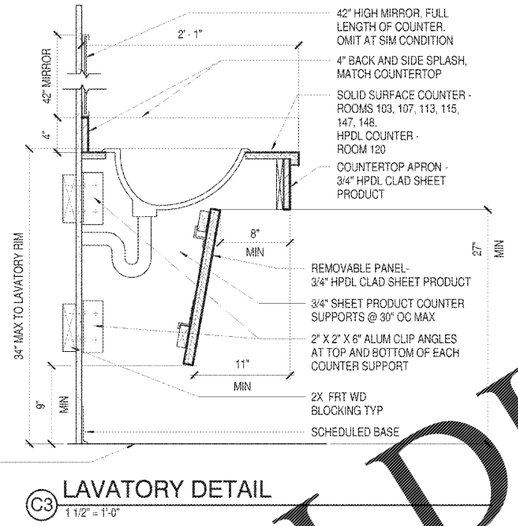

C3 LAVATORY DETAIL
1 1/2" = 1'-0"

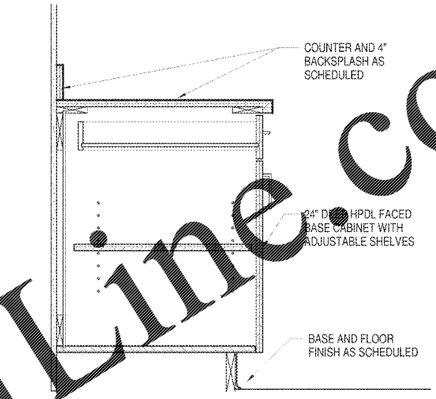

C5 TYPICAL BASE CABINET
1 1/2" = 1'-0"

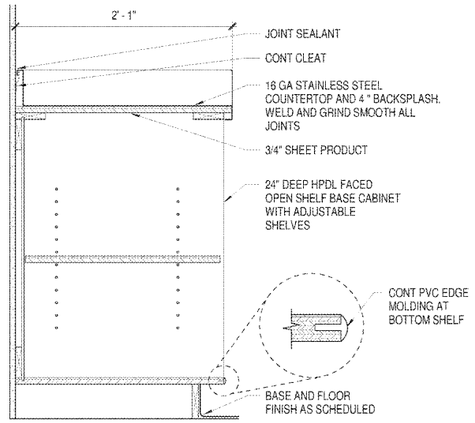

B1 WEAPON CLEANING COUNTER
1 1/2" = 1'-0"

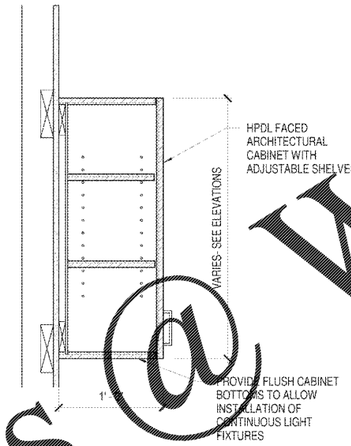

B2 TYPICAL WALL CABINET
1 1/2" = 1'-0"

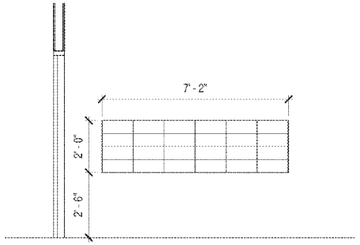

B3 PISTOL LOCKERS
3/8" = 1'-0"

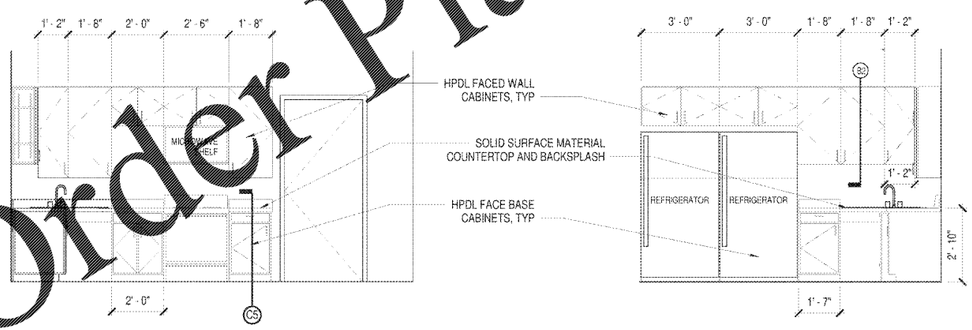

A1 INTERIOR ELEVATIONS ROOM 146
3/8" = 1'-0"

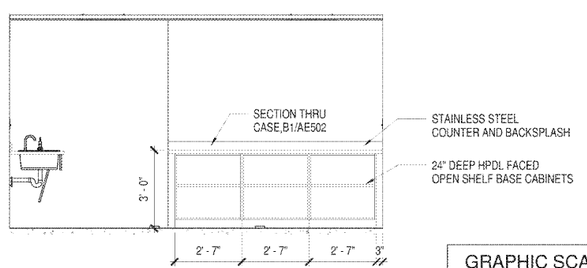

A3 INTERIOR ELEVATION ROOM 120 TYP
3/8" = 1'-0"

GRAPHIC SCALE(S)

1 1/2" = 1' - 0" 0 3" 6" 9" 1' 2'

WILMINGTON, NC

HAYNES / LACEWELL POLICE AND FIRE TRAINING FACILITY

3101 LAUREL STREET, WILMINGTON, NC 28405

DESIGNER

CLARKNEXSEN
213 South Jefferson, Suite 1011
Roanoke, Virginia 24011
540-982-0800
www.clarknexsen.com
Clark Nexsen License Number: C-1029

SEALS

SUBMITTAL

4 MAY 2018

CONSTRUCTION DOCUMENTS

REVISIONS

SHEET

CASEWORK DETAILS

AE502

DESIGN: DJM
DRAWN: ZLT
REVIEW: JCS

CN 5938

Order Plans @ WWW.LDILine.com

5/10/2018 3:24:07 PM
D:\Haynes Projects (2938) Police Fire Fdty Training Facility_R17_jhenry.rvt