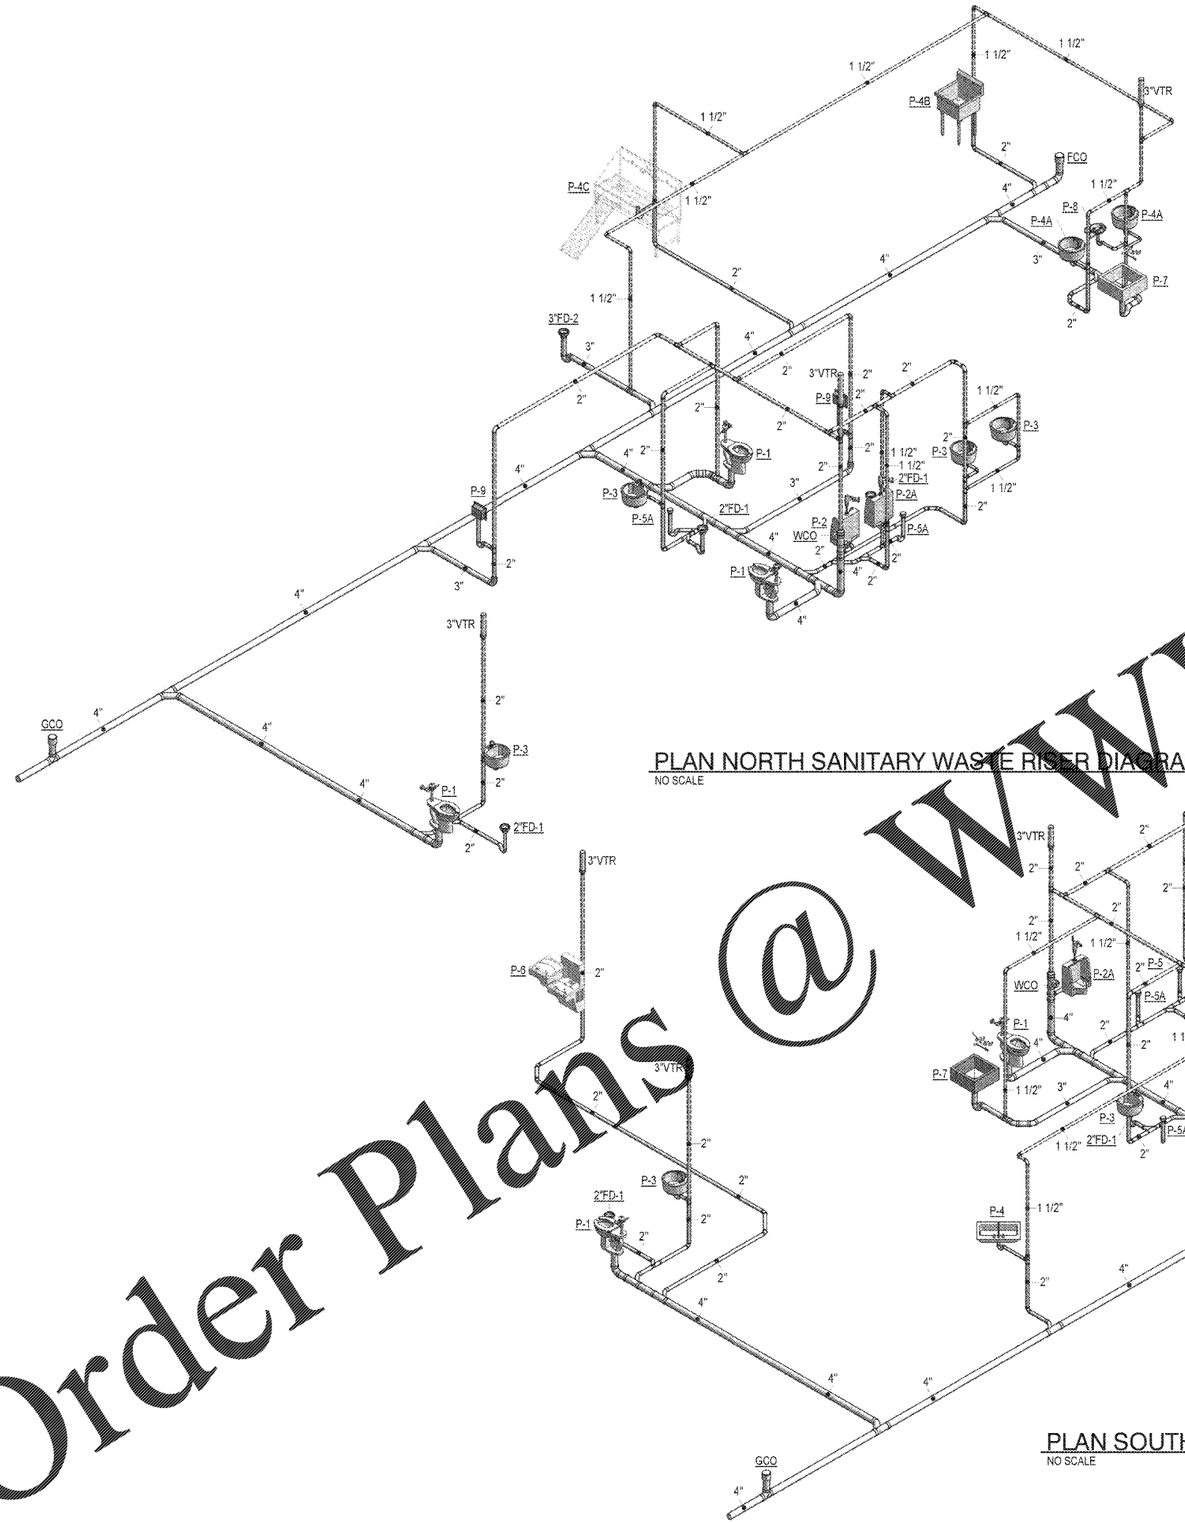

PLAN NORTH SANITARY WASTE RISER DIAGRAM
NO SCALE

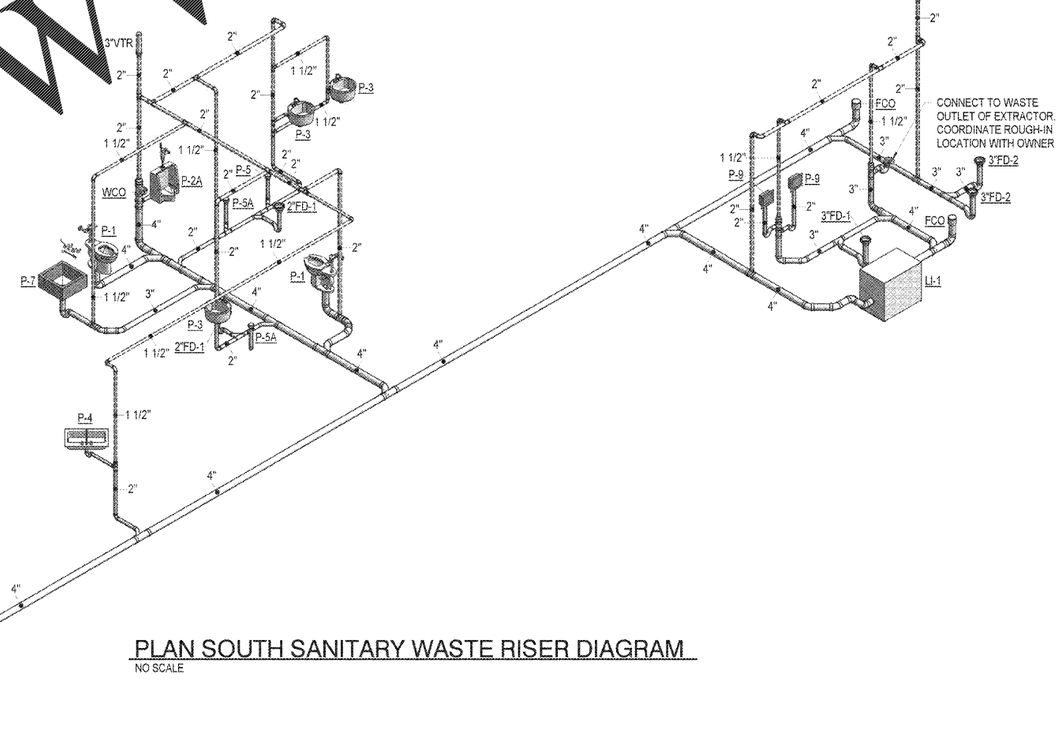

PLAN SOUTH SANITARY WASTE RISER DIAGRAM
NO SCALE

Order Plans @ WWW.LDILine.com

WILMINGTON, NC

HAYNES / LACEWELL POLICE AND FIRE TRAINING FACILITY

DESIGNER

CLARKNEXSEN
213 South Jefferson, Suite 1011
Roanoke, Virginia 24011
540 982-0800
www.clarknexsen.com
Clark Nexsen License Number: C-1028

SEALS

NORTH CAROLINA PROFESSIONAL ENGINEER SEAL 024379

Date: 2018.05.08 14:20:25-04'00'

SUBMITTAL

4 MAY 2018

CONSTRUCTION DOCUMENTS

REVISIONS

SHEET

SANITARY WASTE RISER DIAGRAMS

P-701

DESIGN: RWH
DRAWN: RWH
REVIEW: DAC

CN 5938

5/8/2018 10:56:13 AM
C:\Revit Projects\5938 Police Fire City Training Facility P17_rwhome.rvt