University of South Alabama
Spoils Area

Area Unit in Acres

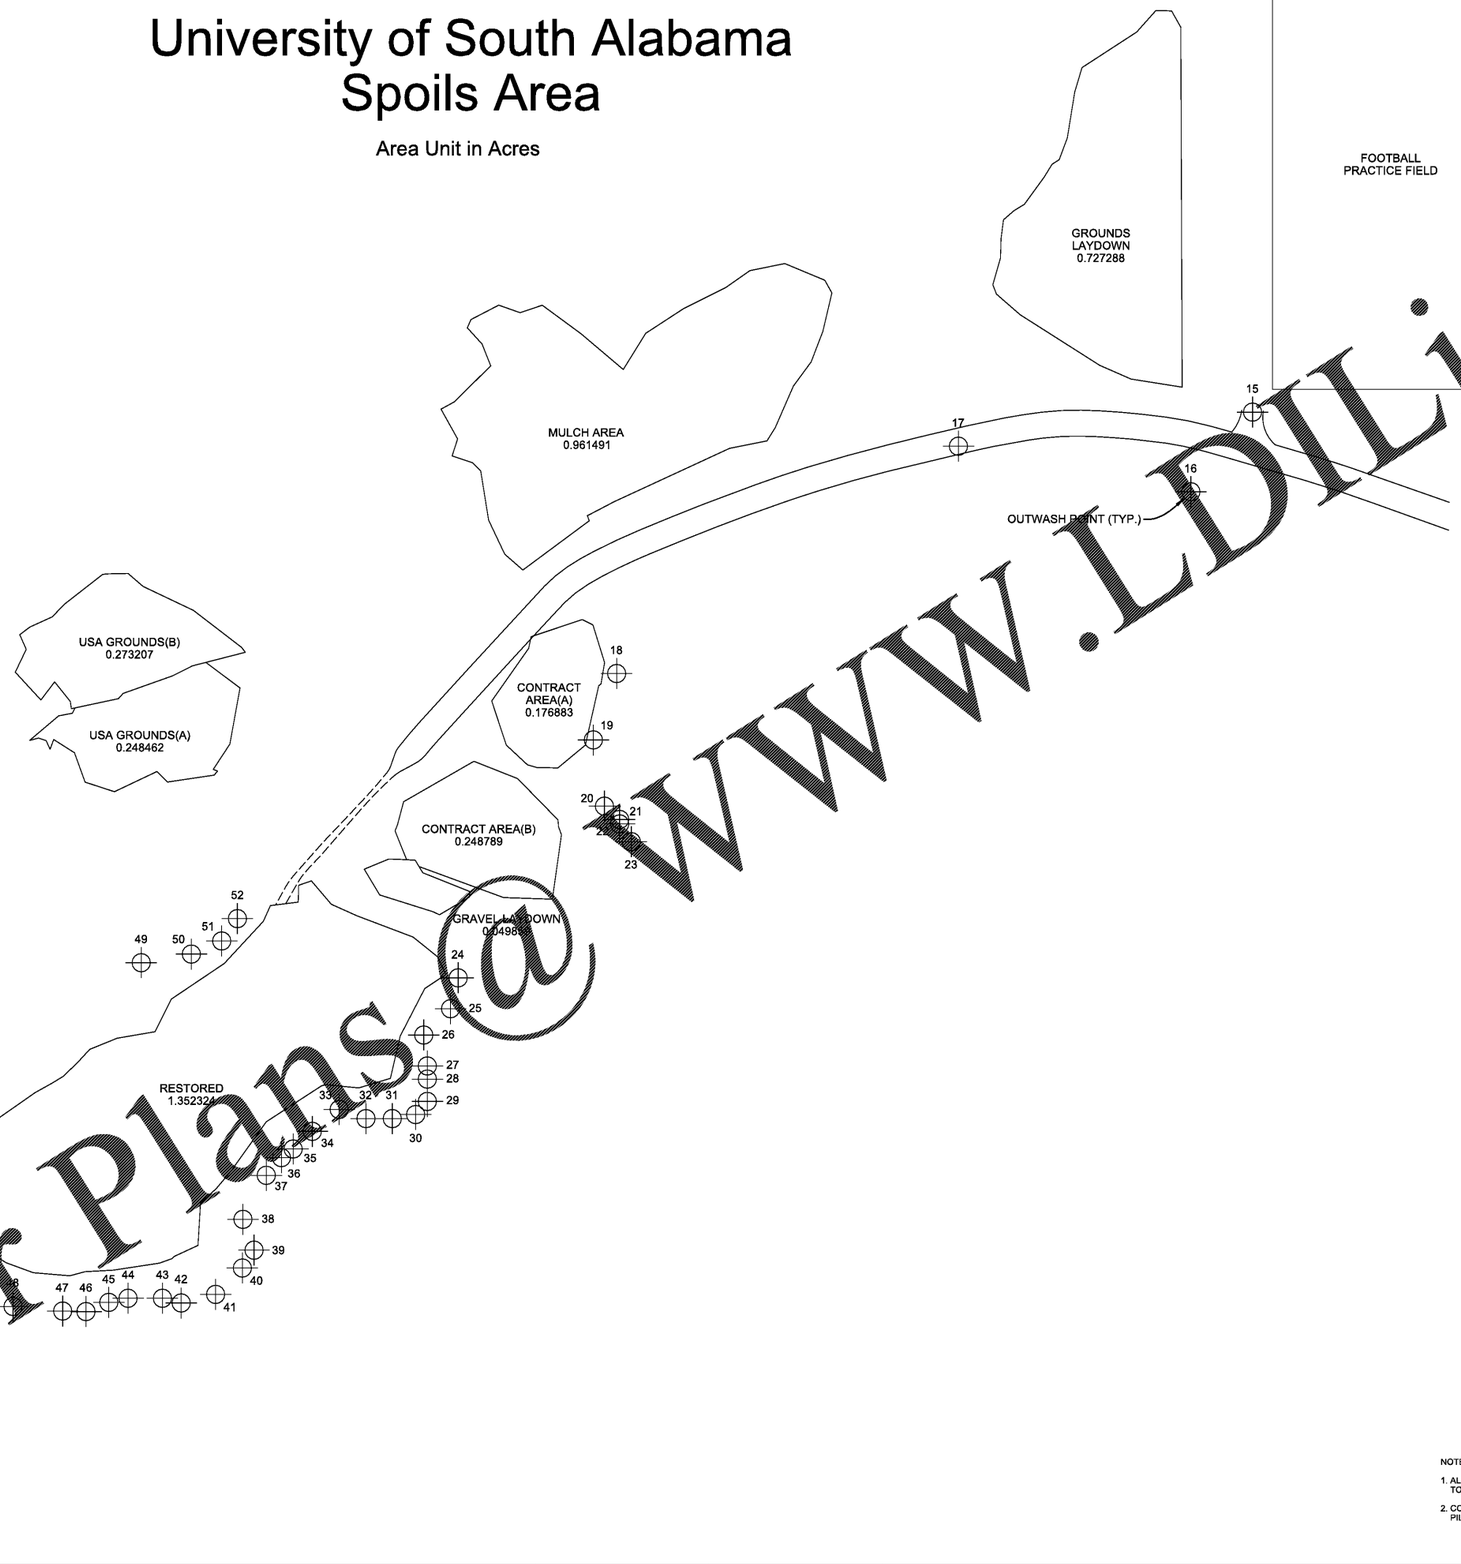

NOTES:

1. ALL SURPLUS SATISFACTORY SOILS ARE TO BE HAULED TO THE OWNER'S ON CAMPUS SPOILS AREA.
2. CONTRACTOR TO COORDINATE PRECISE SPOIL DEPOSIT PILE LOCATION WITH OWNER'S CONSTRUCTION MANAGER.

GMC
2701 1st Avenue S
Birmingham, AL 35233
T 205.879.4462
GMCNETWORK.COM

KREBS ENGINEERING

ALABAMA LICENSED No. 35801 PROFESSIONAL ENGINEER JAMES ROSS TAYLOR 05/25/18

ISSUE	DATE
ISSUE FOR BID	2018.05.25
DRAWN BY:	LHL
CHECKED BY:	JRT

SIMULATION LABORATORY
BUILDING - USA JOB #16-07
MOBILE, ALABAMA
ABC #2017372
GMC # AMOB160019

SPOILS AREA MAP

C1.00

1/31/2018 1:58:26 PM

Order Plans @ WWW.LDILine.com