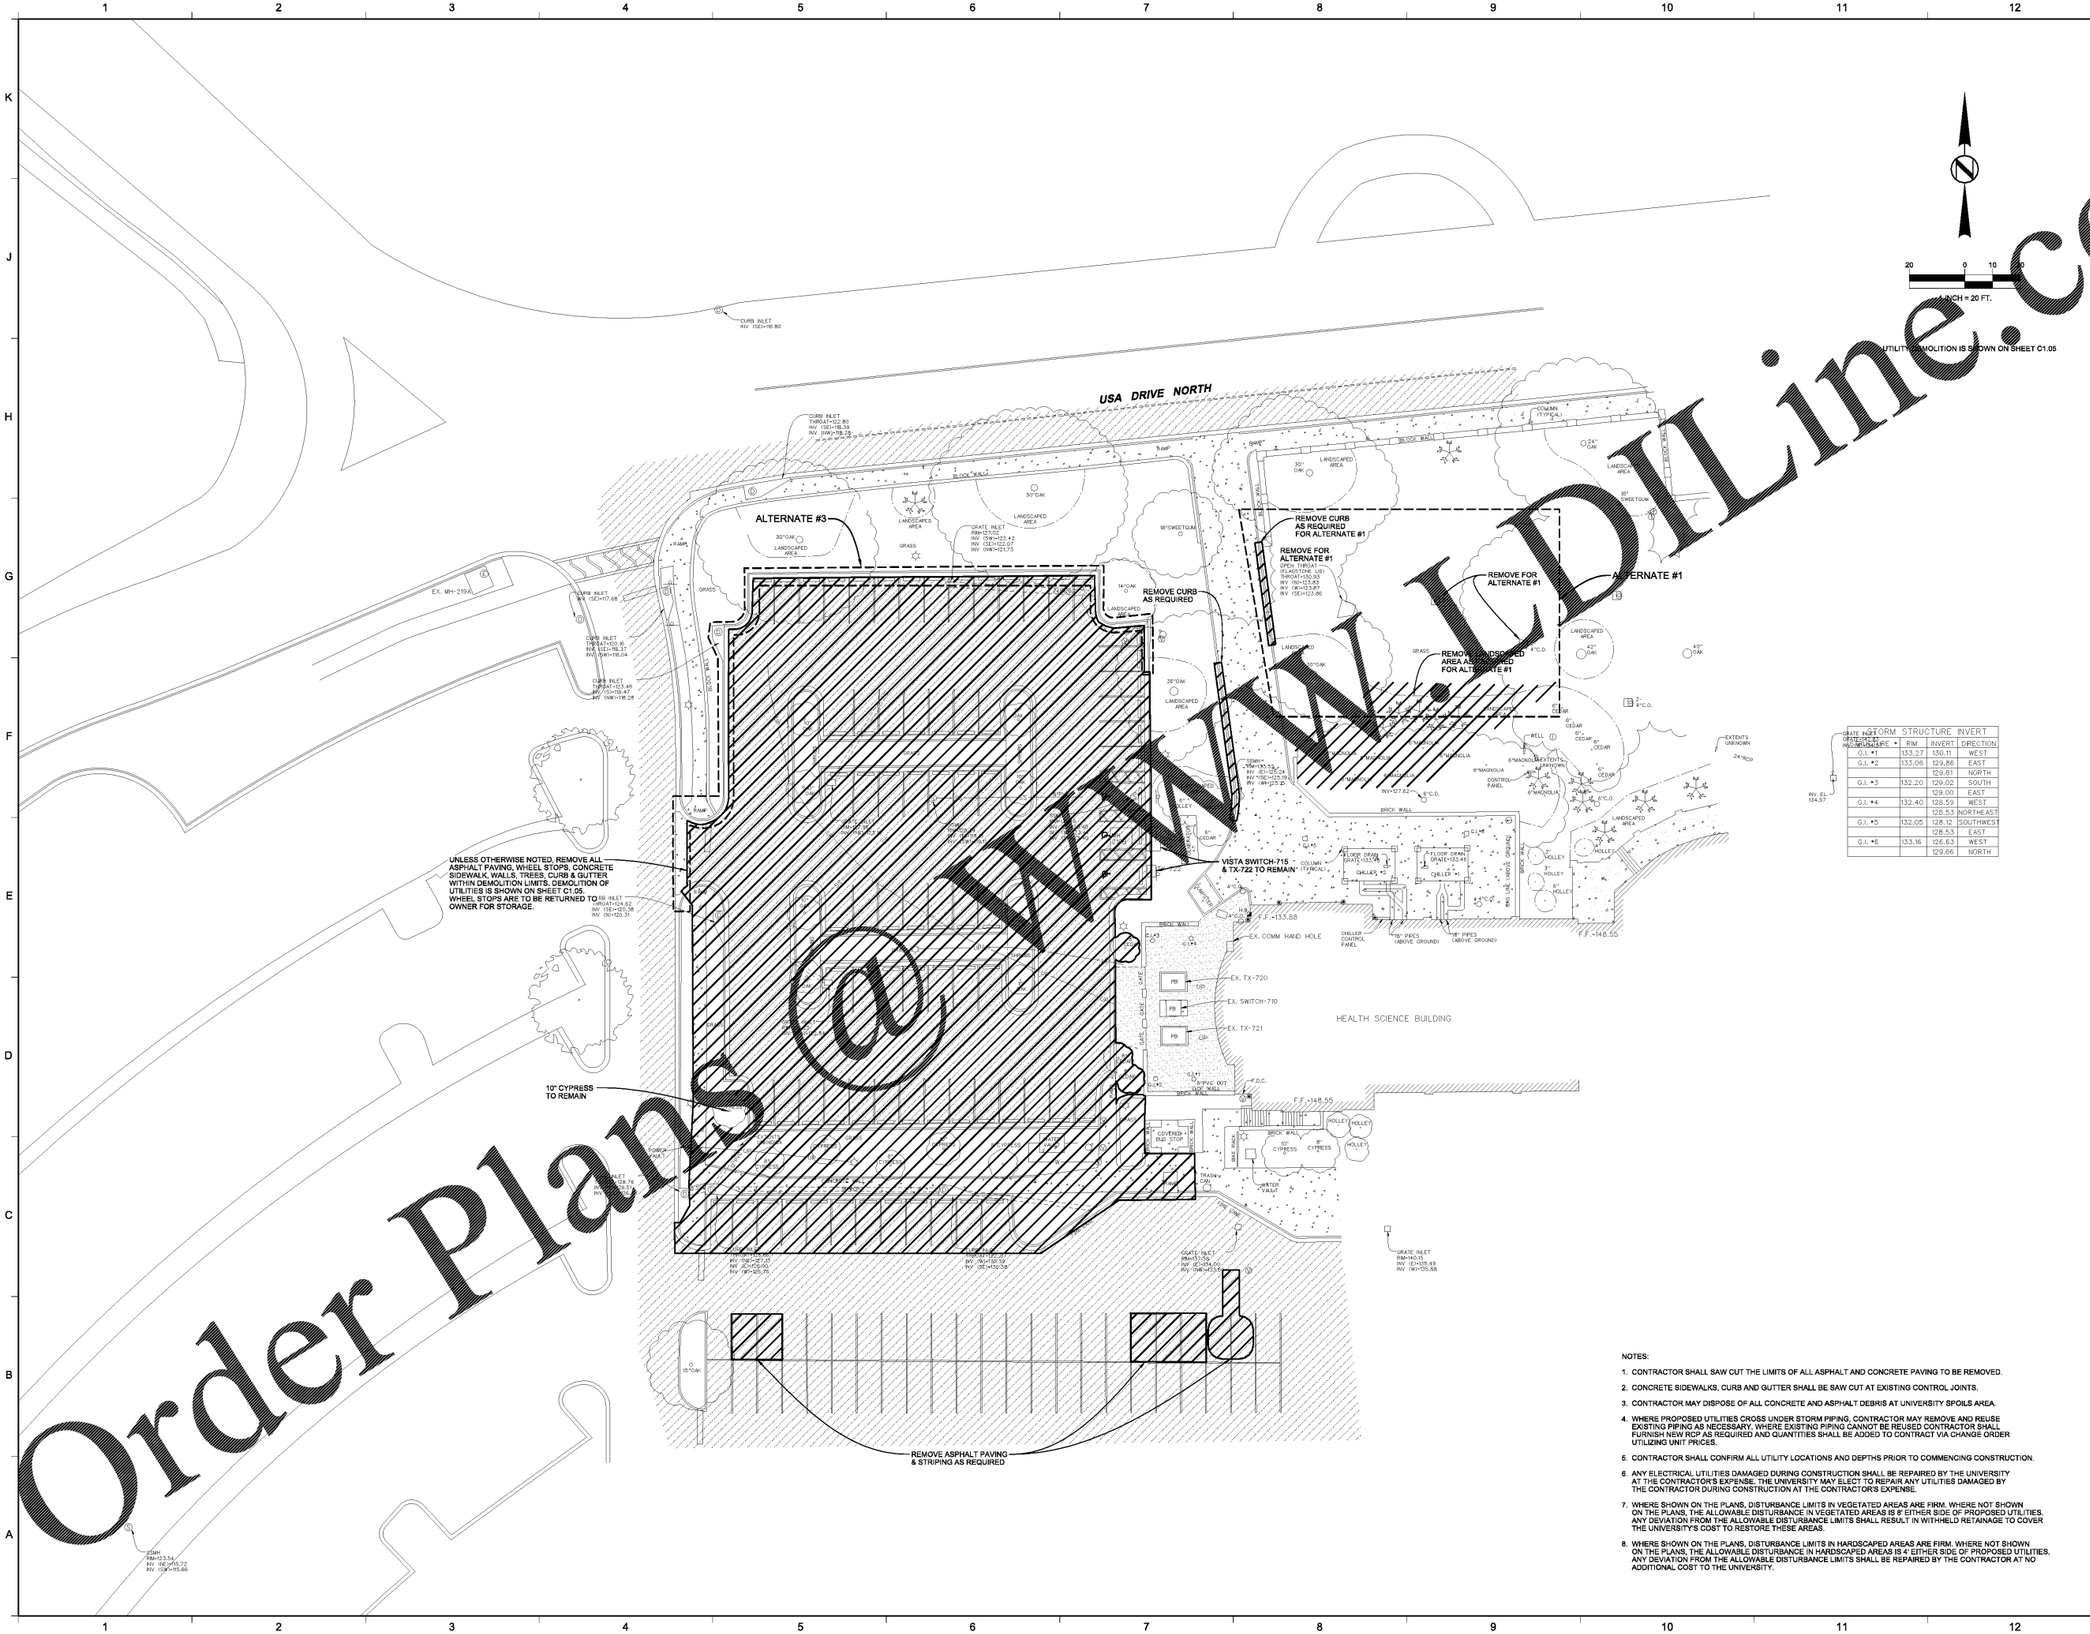

GRATE INLET OPERATING AS REQUIRED	STORM STRUCTURE INVERT			
	*	RIM	INVERT	DIRECTION
	G.I. #1	133.27	130.11	WEST
	G.I. #2	133.06	129.86	EAST
			129.81	NORTH
	G.I. #3	132.20	129.02	SOUTH
			129.00	EAST
	G.I. #4	132.40	128.59	WEST
			128.53	NORTHEAST
	G.I. #5	132.05	128.12	SOUTHWEST
			128.53	EAST
	G.I. #6	133.16	126.63	WEST
			129.66	NORTH

NOTES:

1. CONTRACTOR SHALL SAW CUT THE LIMITS OF ALL ASPHALT AND CONCRETE PAVING TO BE REMOVED.
2. CONCRETE SIDEWALKS, CURB AND GUTTER SHALL BE SAW CUT AT EXISTING CONTROL JOINTS.
3. CONTRACTOR MAY DISPOSE OF ALL CONCRETE AND ASPHALT DEBRIS AT UNIVERSITY SPOILS AREA.
4. WHERE PROPOSED UTILITIES CROSS UNDER STORM PIPING, CONTRACTOR MAY REMOVE AND REUSE EXISTING PIPING AS NECESSARY. WHERE EXISTING PIPING CANNOT BE REUSED CONTRACTOR SHALL FURNISH NEW RCP AS REQUIRED AND QUANTITIES SHALL BE ADDED TO CONTRACT VIA CHANGE ORDER UTILIZING UNIT PRICES.
5. CONTRACTOR SHALL CONFIRM ALL UTILITY LOCATIONS AND DEPTHS PRIOR TO COMMENCING CONSTRUCTION.
6. ANY ELECTRICAL UTILITIES DAMAGED DURING CONSTRUCTION SHALL BE REPAIRED BY THE UNIVERSITY AT THE CONTRACTOR'S EXPENSE. THE UNIVERSITY MAY ELECT TO REPAIR ANY UTILITIES DAMAGED BY THE CONTRACTOR DURING CONSTRUCTION AT THE CONTRACTOR'S EXPENSE.
7. WHERE SHOWN ON THE PLANS, DISTURBANCE LIMITS IN VEGETATED AREAS ARE FIRM. WHERE NOT SHOWN ON THE PLANS, THE ALLOWABLE DISTURBANCE IN VEGETATED AREAS IS 8' EITHER SIDE OF PROPOSED UTILITIES. ANY DEVIATION FROM THE ALLOWABLE DISTURBANCE LIMITS SHALL RESULT IN WITHHELD RETAINAGE TO COVER THE UNIVERSITY'S COST TO RESTORE THESE AREAS.
8. WHERE SHOWN ON THE PLANS, DISTURBANCE LIMITS IN HARDSCAPED AREAS ARE FIRM. WHERE NOT SHOWN ON THE PLANS, THE ALLOWABLE DISTURBANCE IN HARDSCAPED AREAS IS 4' EITHER SIDE OF PROPOSED UTILITIES. ANY DEVIATION FROM THE ALLOWABLE DISTURBANCE LIMITS SHALL BE REPAIRED BY THE CONTRACTOR AT NO ADDITIONAL COST TO THE UNIVERSITY.

GMC
2701 1st Avenue S
Birmingham, AL 35233
T 205.879.4462
GMCNETWORK.COM

KREBS ENGINEERING

05/25/18

ALABAMA LICENSED No. 35861 PROFESSIONAL ENGINEER JOHN ROSS TAYLOR

ISSUE	DATE
ISSUE FOR BID	2018.05.25

DRAWN BY: JHL
CHECKED BY: JRT

SIMULATION LABORATORY
BUILDING - USA JOB #16-07
MOBILE, ALABAMA
ABC #2017372
GMC # AMOB160019

DEMOLITION SITE PLAN (ALTERNATE)

C1.04A

1/31/2018 1:58:26 PM

Order Plans @ WWW.LDILine.com