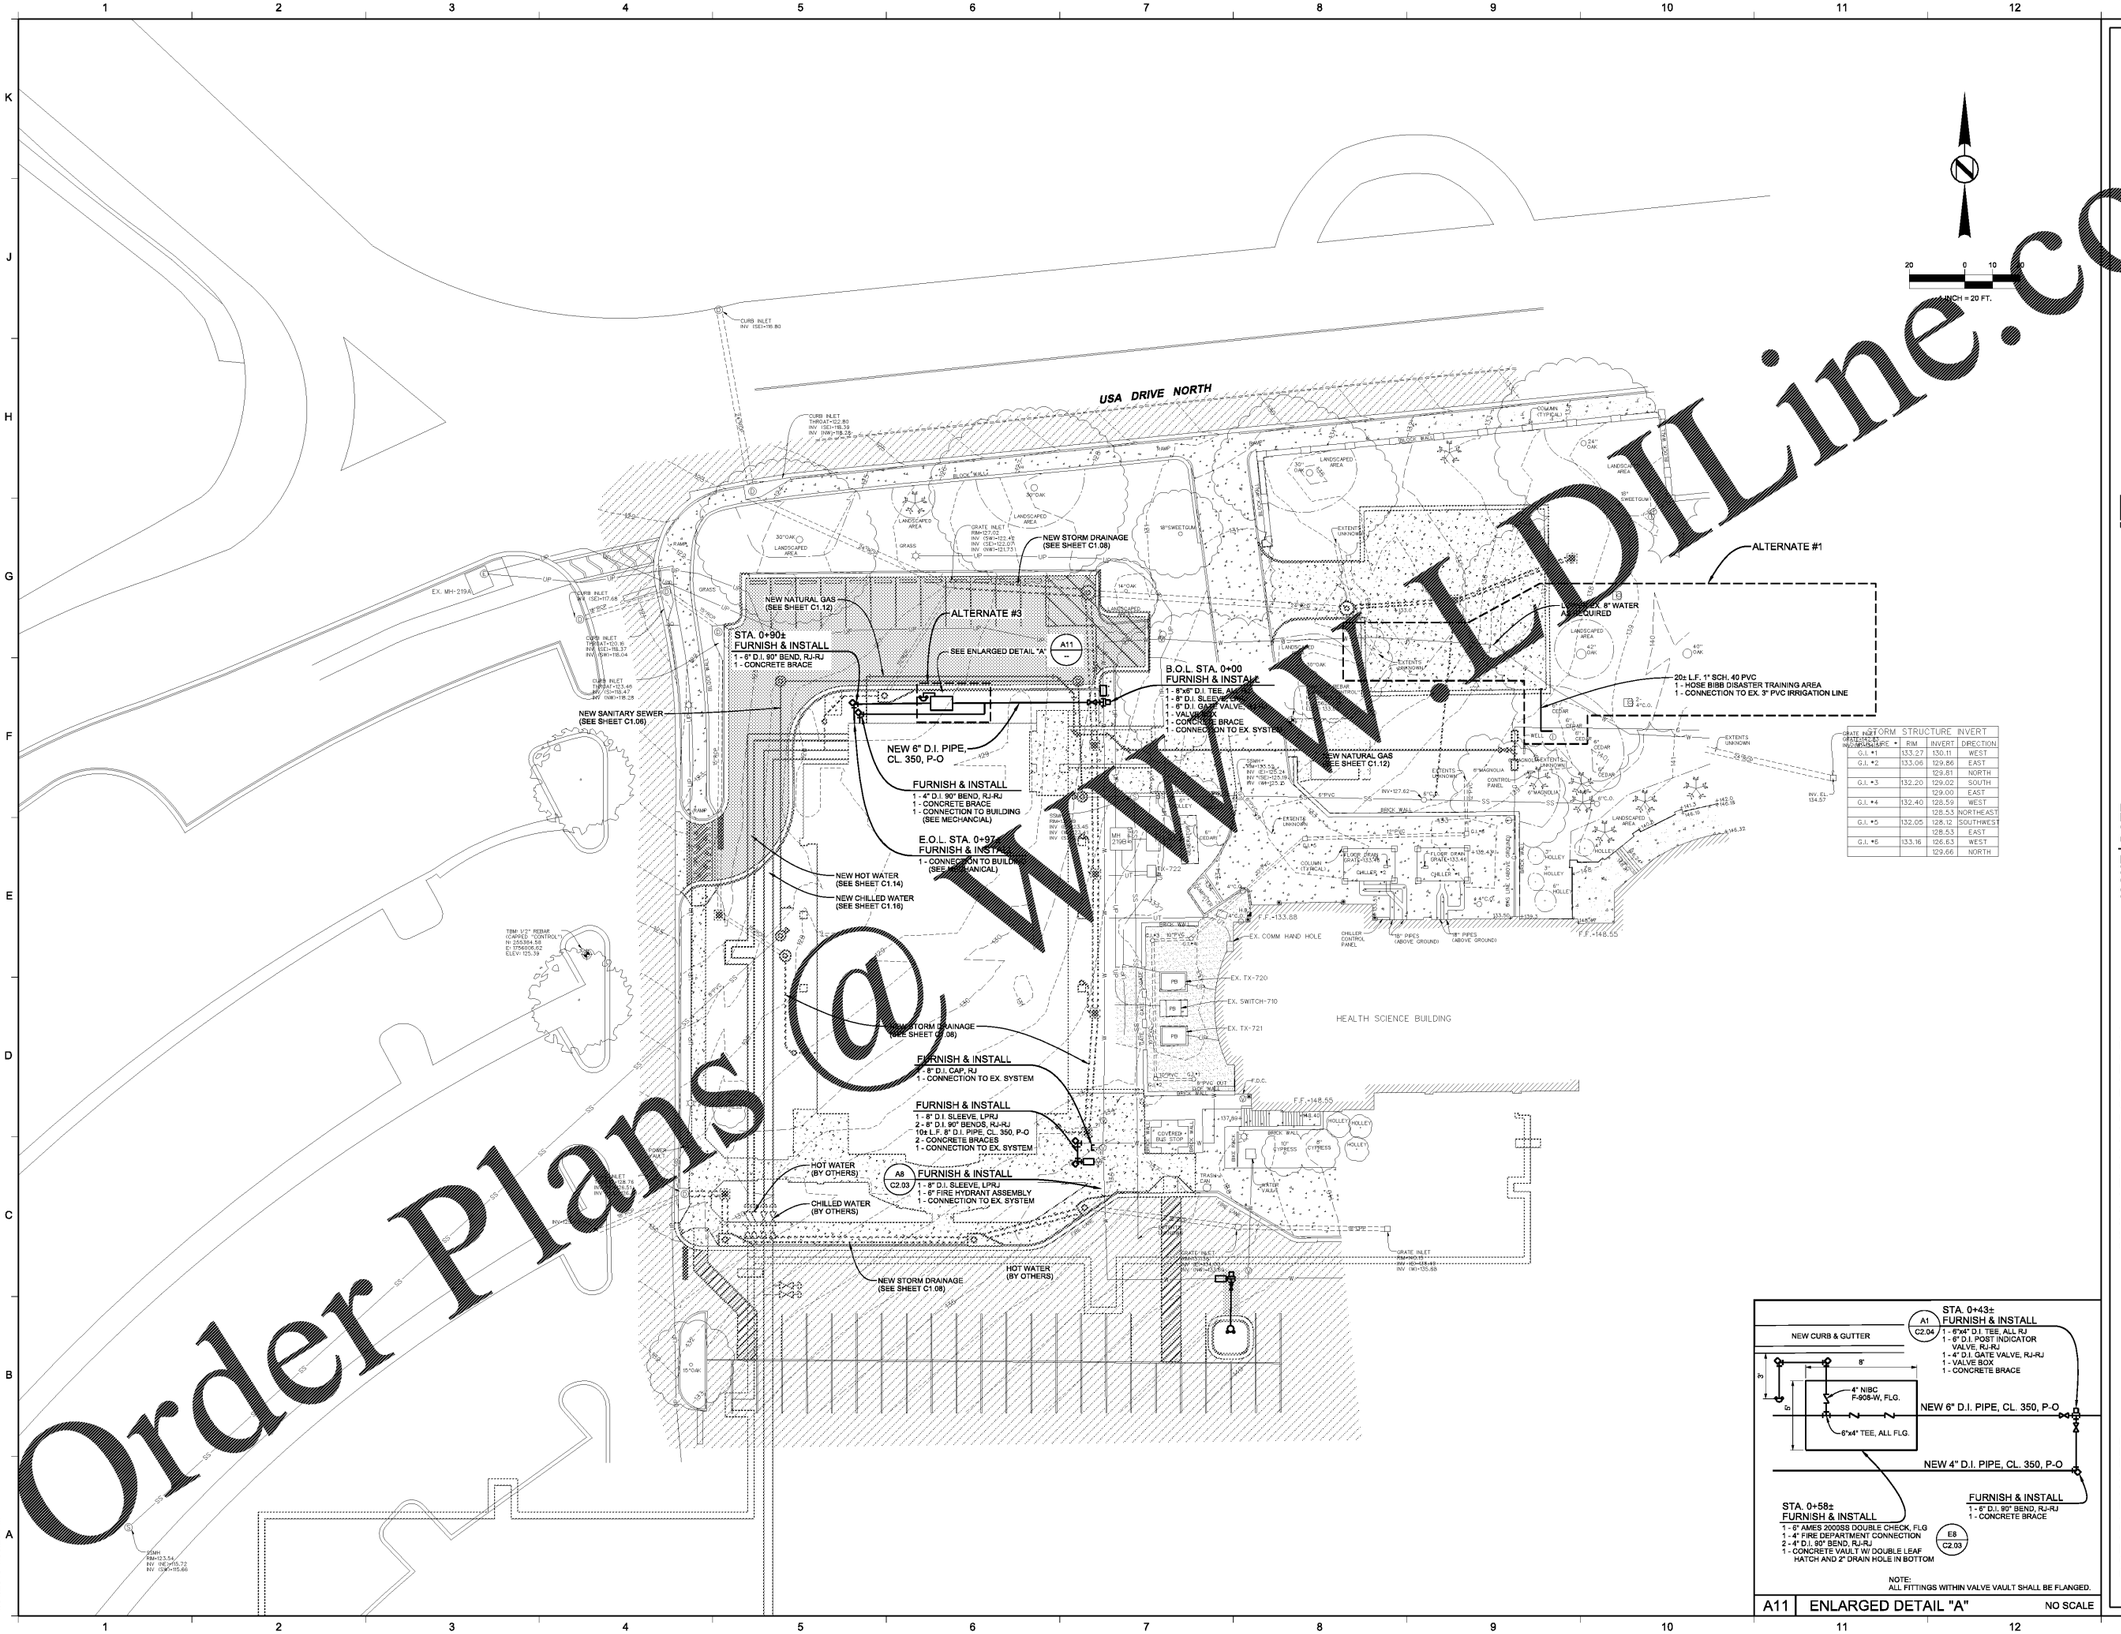

STORM STRUCTURE INVERT			
GRATE INLET CURB INLET MANHOLE PIPE *	RIM	INVERT	DIRECTION
G.I. *1	133.27	130.11	WEST
G.I. *2	133.06	129.86	EAST
		129.81	NORTH
G.I. *3	132.20	129.02	SOUTH
		129.00	EAST
G.I. *4	132.40	129.59	WEST
		128.53	NORTHEAST
G.I. *5	132.05	128.12	SOUTHWEST
		128.53	EAST
G.I. *6	133.16	126.63	WEST
		129.66	NORTH

A11 ENLARGED DETAIL "A" NO SCALE

GMC
2701 1st Avenue S
Birmingham, AL 35233
T 205.879.4462
GMCNETWORK.COM

KREBS ENGINEERING

05/25/18

ALABAMA LICENSED No. 35801 PROFESSIONAL ENGINEER JOSHUA ROSS TAYLOR

ISSUE	DATE
ISSUE FOR BID	2018.05.25

DRAWN BY: JJH
CHECKED BY: JRT

SIMULATION LABORATORY
BUILDING - USA JOB #16-07
MOBILE, ALABAMA
ABC #2017372
GMC # AMOB160019

POTABLE WATER PLAN (ALTERNATE)

C1.10A

1/31/2018 1:58:26 PM

Order Plans @ WWW.DLine.com