Order Plans @ WWW.IDLine.com

1/31/2018 1:58:26 PM

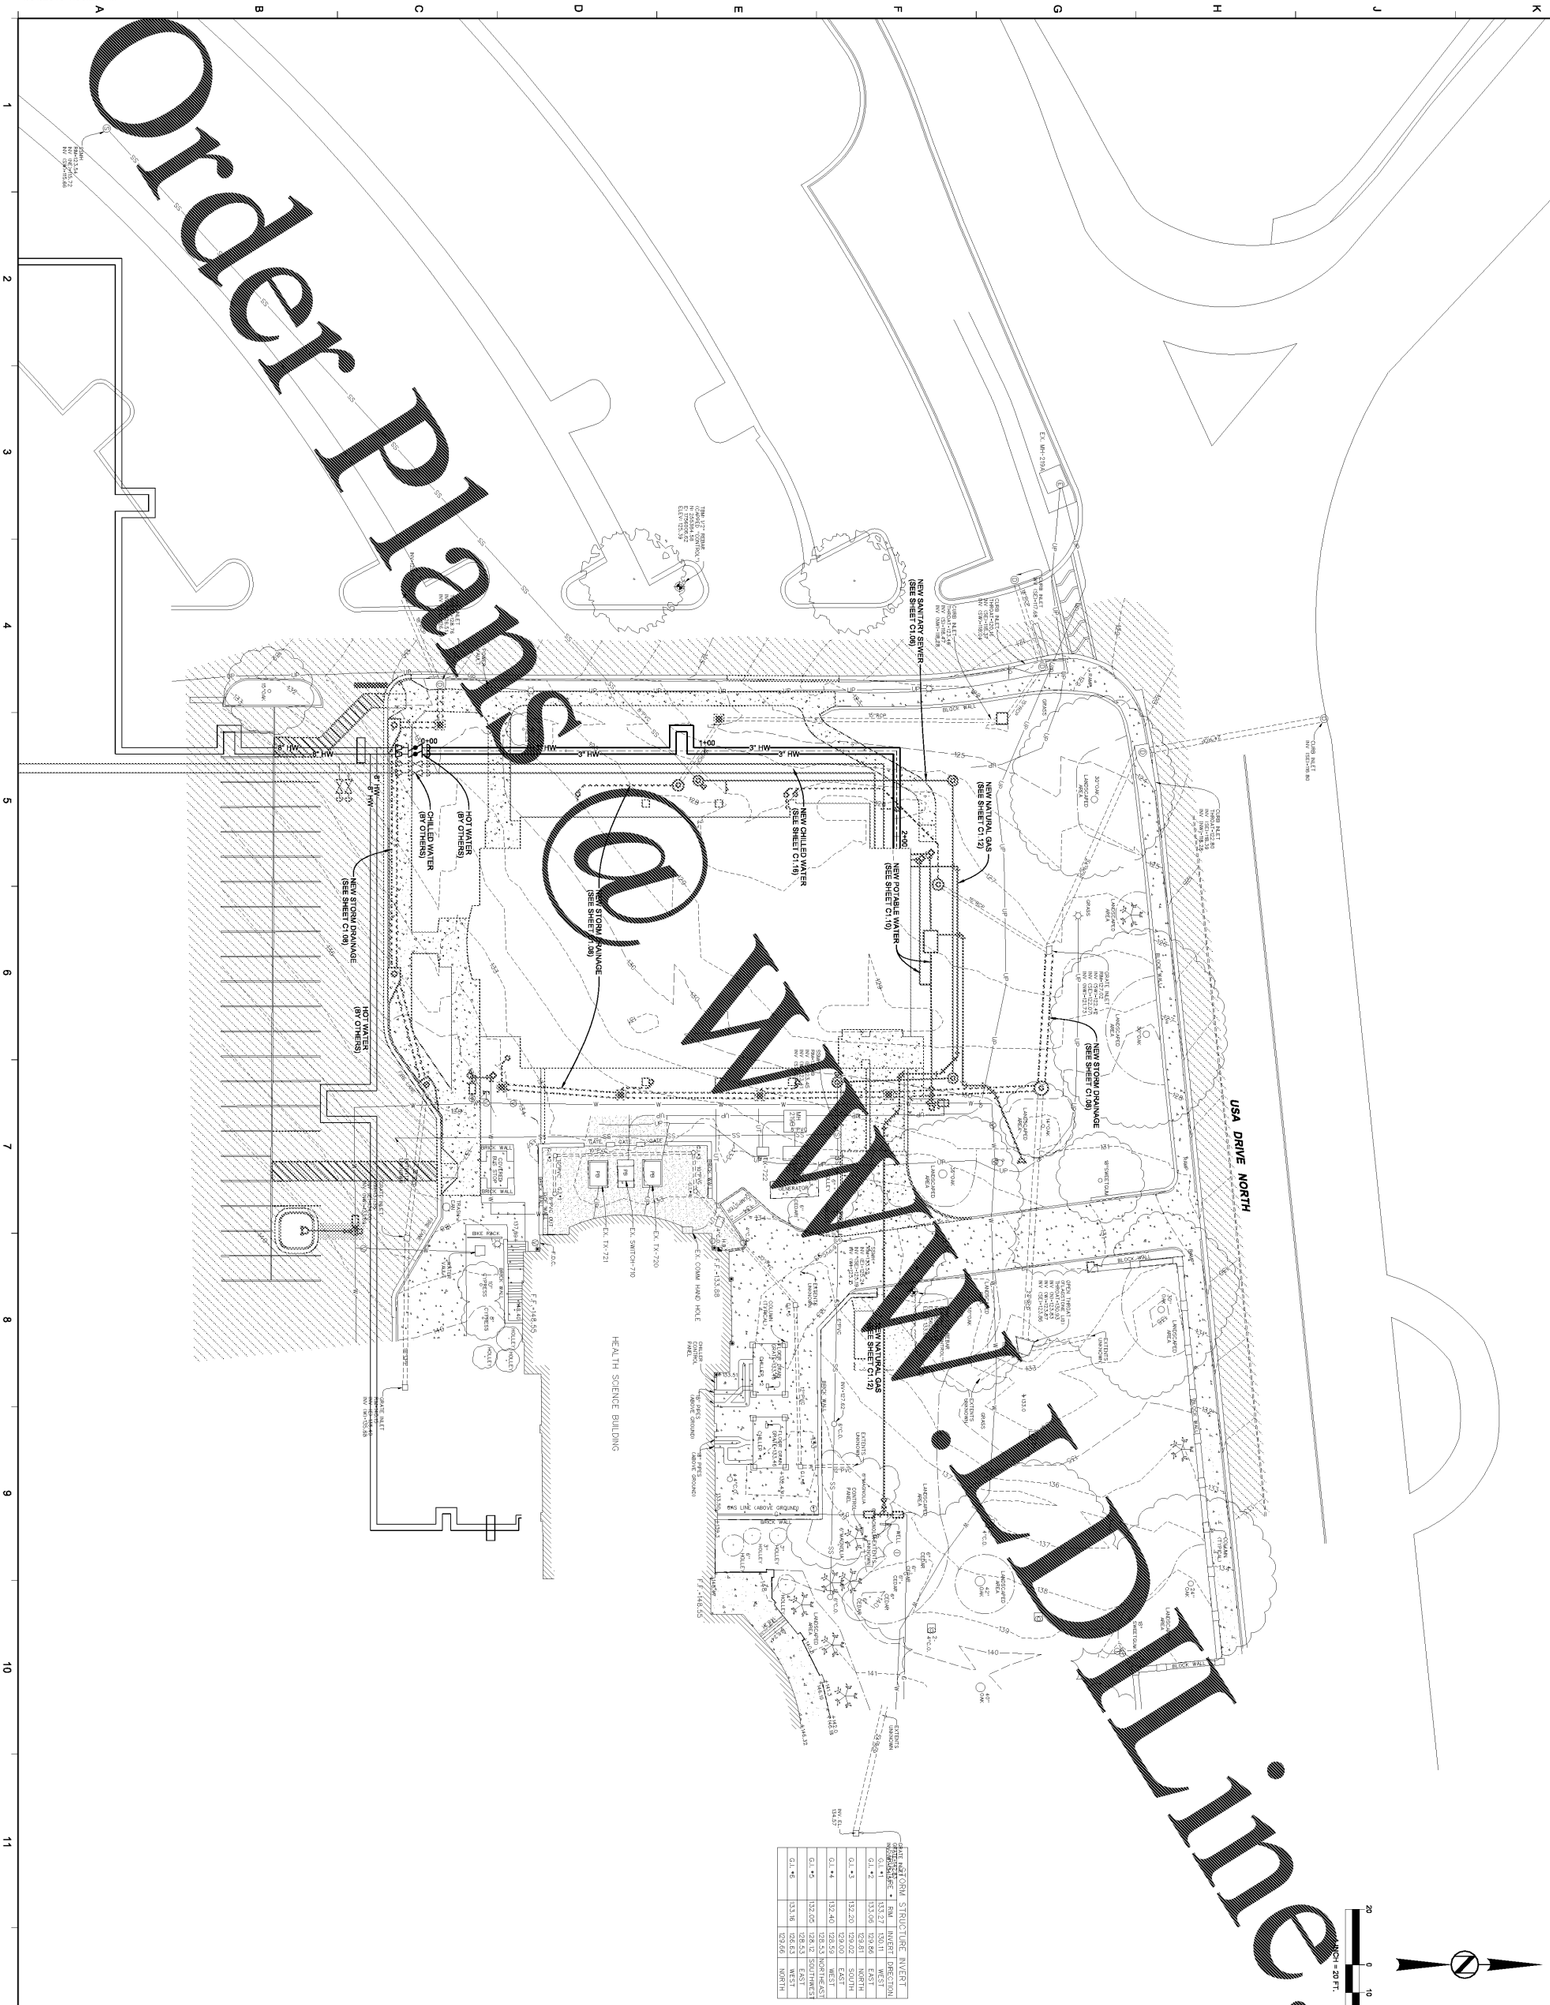
NEW SANITARY SEWER (SEE SHEET C1.09)
NEW CHILLED WATER (SEE SHEET C1.11)
NEW STORM DRAINAGE (SEE SHEET C1.09)
NEW STORM DRAINAGE (SEE SHEET C1.09)
NEW STORM DRAINAGE (SEE SHEET C1.09)
NEW SPRINKLER WATER (SEE SHEET C1.10)
NEW NATURAL GAS (SEE SHEET C1.12)
HOT WATER (BY OTHERS)
CHILLED WATER (BY OTHERS)
NEW ELECTRICAL (BY OTHERS)
USA DRIVE NORTH
HEALTH SCIENCE BUILDING
EX. MH
EX. SWITCH
EX. TX
EX. HH
EX. CONC. HAND HOLE
EX. CONC. HAND HOLE
EX. CONC. HAND HOLE
BIKE RACK
BIKE RACK
BIKE RACK