Order Plans @ WWW.DLine.com

5/25/2018 4:10:41 PM

TRUE NORTH

A3 LEVEL 3
SCALE: 1/8" = 1'-0"

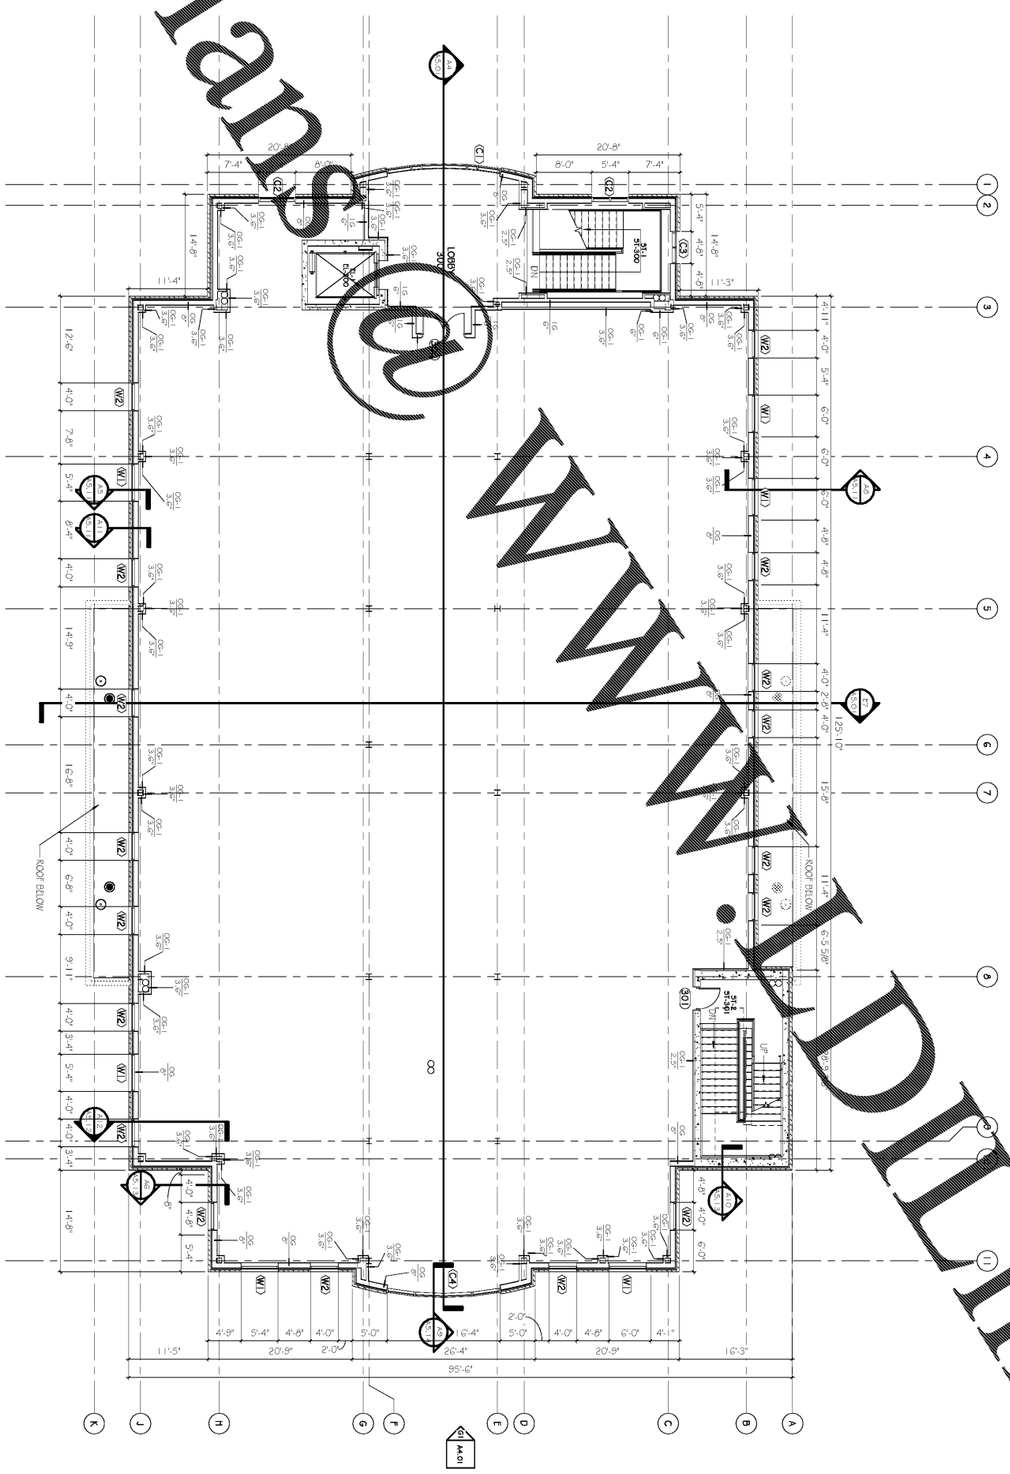

LEVEL 3 PLAN

A1.03
sheet of

SIMULATION LABORATORY
BUILDING - USA JOB #16-07
MOBILE, ALABAMA
ABC #2017372
GMC # AMOB160019

ISSUE	DATE
ISSUE FOR BID	2018.05.25

DRAWN BY: MDLS/QG
CHECKED BY: MC/SG/JW

2701 1st Avenue S
Birmingham, AL 35233
T 205.879.4462
GMCNETWORK.COM