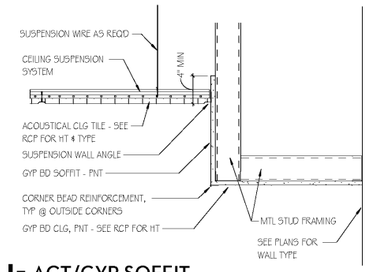

J1 ACT/GYP SOFFIT
SCALE: 1 1/2" = 1'-0"

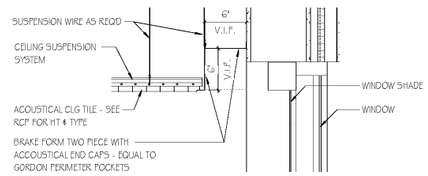

J4 CEILING POCKET @ WINDOW, TYP
SCALE: 1 1/2" = 1'-0"

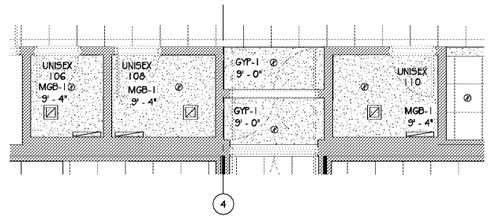

J7 LARGE SCALE RCP - LEVEL 1 TLTS
SCALE: 1/4" = 1'-0"

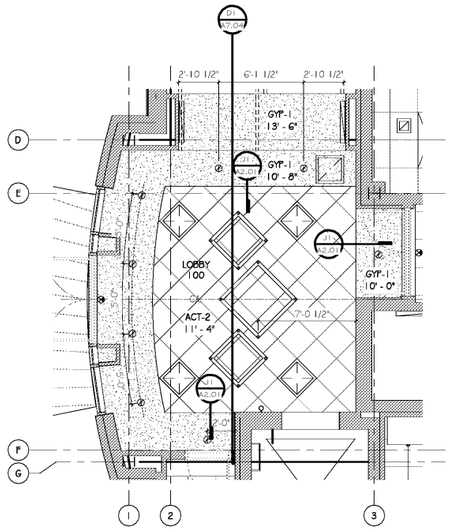

E1 RCP - LOBBY TYP
SCALE: 1/4" = 1'-0"

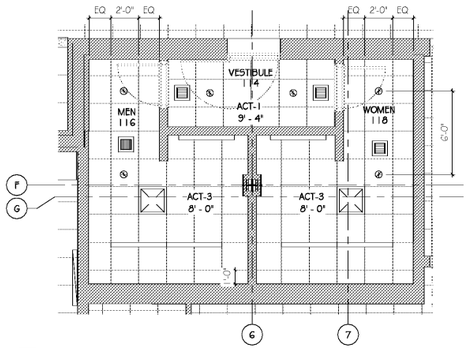

F4 ENLARGED RCP - TOILETS 116, 118
SCALE: 1/4" = 1'-0"

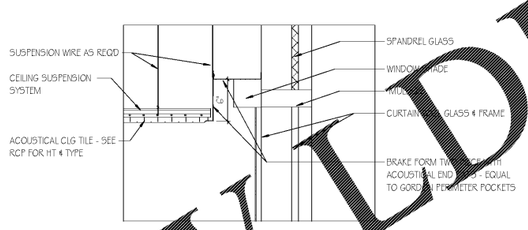

F7 CEILING POCKET @ CURTAIN WALL
SCALE: 1 1/2" = 1'-0"

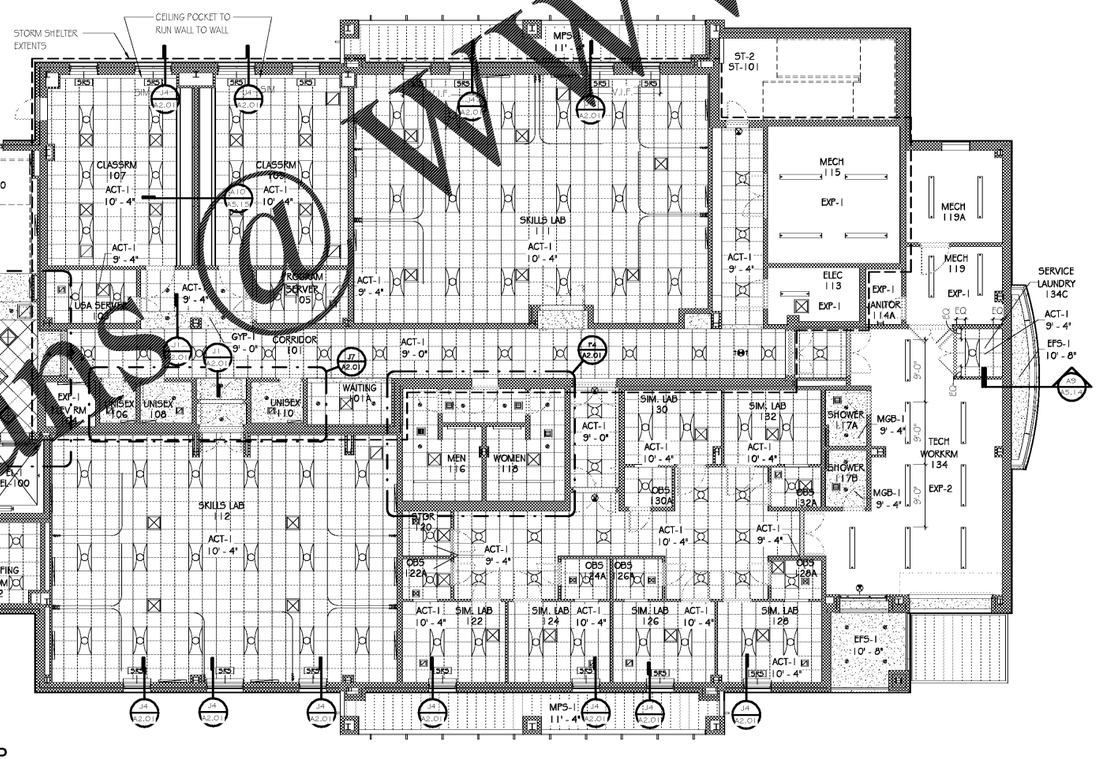

A3 LEVEL 1 - RCP
SCALE: 1/8" = 1'-0"

TRUE NORTH

REFLECTED CEILING PLAN LEGEND

CEILING FINISHES:

- 2'X2' LAY-IN ACOUSTICAL CEILING & GRID SYSTEM
- RECESSED LIGHT POCKET
- GYPSUM BOARD - INTERIOR EIFS SOFFIT - EXTERIOR
- EXPOSED STRUCTURE
- 2X2 LAY-IN METAL CEILING & GRID SYSTEM

LIGHTING:

- 2X4 RECESSED FIXTURE
- 2X2 RECESSED FIXTURE
- LINEAR SURFACE MOUNTED FIXTURE
- LINEAR SUSPENDED FIXTURE
- LINEAR RECESSED FIXTURE
- SURFACE MOUNTED LIGHT FIXTURE
- ROUND PENDANT FIXTURE
- RECESSED CAN FIXTURE
- WALL MOUNTED FIXTURE
- LINEAR SURFACE MOUNTED FIXTURE
- SINGLE LINEAR PENDANT FIXTURE

MECHANICAL:

- SUPPLY DIFFUSER
- SUPPLY DIFFUSER
- RETURN AIR GRILLE
- EXHAUST FAN

LIGHTING:

- FIRE ALARM
- EXIT SIGN

CEILING FINISH KEY

NUMBER		GENERAL DESCRIPTION
ACT-1	ACOUSTICAL CEILING TILE SYSTEM	PRODUCT EQUAL TO: MANUFACTURER: ARMSTRONG STYLE: FINE FISSURED SQUARE LAY-IN #1631 COLOR: WHITE SIZE: 24" X 24" X 5/8" SUSPENSION SYSTEM: PRELUDE ML 15/16" EXPOSED TEE COLOR: WHITE LOCATIONS: CLASSROOMS, CORRIDORS, & WHERE NOTED IN DWGS
ACT-2	ACOUSTICAL CEILING TILE SYSTEM	PRODUCT EQUAL TO: MANUFACTURER: ARMSTRONG STYLE: ULTIMA - BEVELED TEGULAR HIGH NRC #1942 COLOR: WHITE SIZE: 24" X 24" X 7/8" SUSPENSION SYSTEM: SUPRAFINE 9/16" COLOR: WHITE LOCATIONS: LOBBY, CONFERENCE ROOMS & WHERE NOTED
ACT-3	ACOUSTICAL CEILING TILE SYSTEM	PRODUCT EQUAL TO: MANUFACTURER: ARMSTRONG STYLE: ULTIMA HEALTH ZONE SQUARE LAY-IN #1935 COLOR: WHITE SIZE: 24" X 24" X 3/4" SUSPENSION SYSTEM: PRELUDE ML 15/16" EXPOSED TEE COLOR: WHITE LOCATION: WET AREAS
GYP-1	GYPSUM BOARD CEILING	PRODUCT EQUAL TO PAINTED GYPSUM BOARD CEILING COLOR: PNT-X U.N.O. ON RCP - ACCENT COLOR TBD
GYP-2	GYPSUM BOARD CEILING	PRODUCT EQUAL TO TYPE X GYPSUM BOARD CEILING - 1 HOUR FIRE RATED COLOR: CEILING WHITE U.N.O. ON RCP
MGB-1	MOISTURE RESISTANT GYPSUM BOARD	PRODUCT EQUAL TO PAINTED GYPSUM BOARD CEILING - MOISTURE RESISTANT COLOR: CEILING WHITE - U.N.O. ON RCP
EXP-1	EXPOSED TO STRUCTURE	EQUAL TO: EXPOSED TO STRUCTURE - WITH NO FINISH
EXP-2	EXPOSED TO STRUCTURE	EQUAL TO: EXPOSED TO STRUCTURE - WITH FINISH PAINT ALL EXPOSED ELEMENTS: COLOR TBD SEE RCP NOTES
MPS-1	METAL PANEL SOFFIT SYSTEM	PRODUCT EQUAL TO: MANUFACTUR: STYLE: COLOR: WHITE SIZE: V.I.F. SUSPENSION SYSTEM: LOCATIONS: EXTERIOR SOFFITS WHERE NOTED
EPS-1	EXTERIOR SOFFIT FINISH SYSTEM	EQUAL TO: 3/8" PORTLAND CEMENT STUCCO WITH METAL LATHE OVER 5/8" FIBER CEMENT BOARD ON METAL FRAMING AT 16" O.C.

GENERAL NOTES

1. INTERIOR CEILING HEIGHTS ARE TO THE UNDERSIDE OF THE FINISHED CEILING U.N.O. AND SHOWN ON THE REFLECTED CEILING PLANS.

2. REFER TO CONSTRUCTION FLOOR PLANS FOR REQUIRED COMPOSITION OF WALL CONSTRUCTION.

3. LOCATION OF LIGHTS, DIFFUSERS, AND RETURN AIR GRILLES TO BE COORDINATED BETWEEN REFLECTED CEILING PLANS, LIGHTING PLANS, AND HVAC PLANS. FINAL LOCATION TO BE APPROVED BY ARCHITECT.

4. COORDINATE WITH OWNER'S A/V CONSULTANT FOR PROJECTION SCREEN AND PROJECTOR LOCATION.

5. SEE SPECIFICATIONS FOR ADDITIONAL CEILING FINISH INFORMATION AND REQUIREMENTS. NOTIFY ARCHITECT WITH ANY DISCREPANCIES BETWEEN SPECIFICATION AND DRAWINGS.

6. EXIT SIGNS LOCATED ABOVE DOORWAYS SHALL BE CENTERED ABOVE DOOR.

7. REFERENCE A7.02 FOR SPECIALTY EQUIPMENT SCHEDULE.

GMC
2701 1st Avenue S
Birmingham, AL 35233
T 205.879.4462
@GMCNETWORK.COM

ISSUE DATE
ISSUE FOR BID | 2018.05.15

DRAWN BY: JPH/MDLS
CHECKED BY: MC/SGL/JW

SIMULATION LABORATORY
BUILDING - USA JOB #16-07
MOBILE, ALABAMA
ABC #2017372
GMC # AMOB160019

STATE OF ALABAMA
SCOTT LEWIS
REGISTERED ARCHITECT
505

REFLECTED CEILING PLAN - LEVEL 1

A2.01

sheet of

5/25/2018 4:11:01 PM

Order Plans @ WWW.DILine.com