5/25/2018 4:11:08 PM

Order Plans @ www.LDLine.com

TRUE NORTH

A4 LEVEL 3
SCALE: 1/8" = 1'-0"

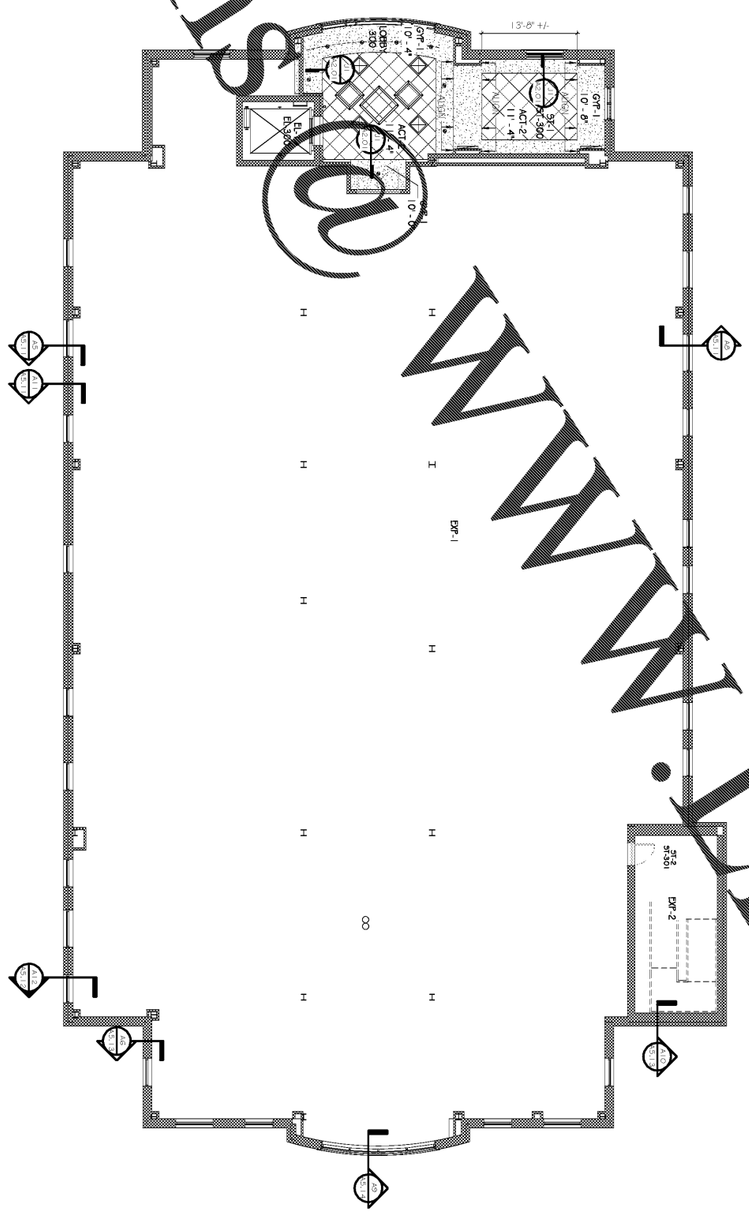

REFLECTED CEILING PLAN - LEVEL 3

A2.03
sheet ___ of ___

SIMULATION LABORATORY
BUILDING - USA JOB #16-07
MOBILE, ALABAMA
ABC #2017372
GMC # AMOB160019

ISSUE	DATE
ISSUE FOR BID	2018.05.25

DRAWN BY: JPH/MDLS
CHECKED BY: MC/SG/JW

2701 1st Avenue S
Birmingham, AL 35233
T 205.879.4462
GMCNETWORK.COM