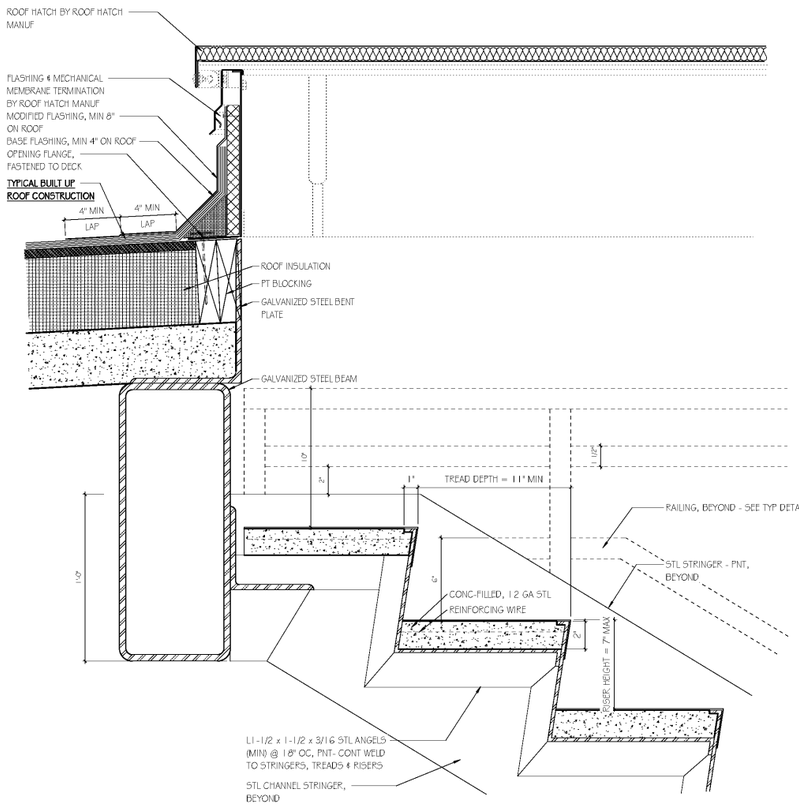

E1 STAIR - ROOF HATCH
SCALE: 3" = 1'-0"

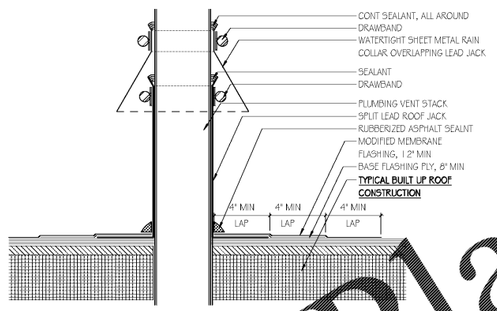

C1 BUR ROOF PLUMBING PENETRATION
SCALE: 3" = 1'-0"

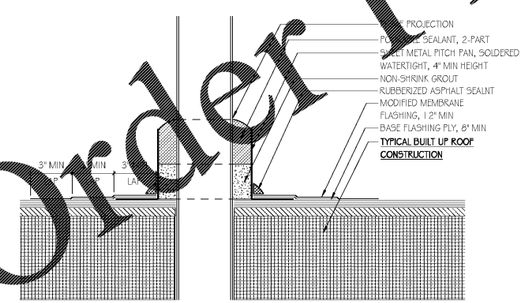

A1 TYP BUR PITCH POCKET DETAIL
SCALE: 3" = 1'-0"

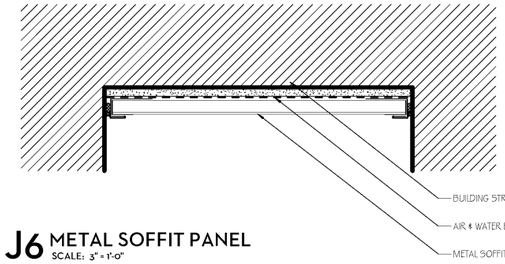

J6 METAL SOFFIT PANEL
SCALE: 3" = 1'-0"

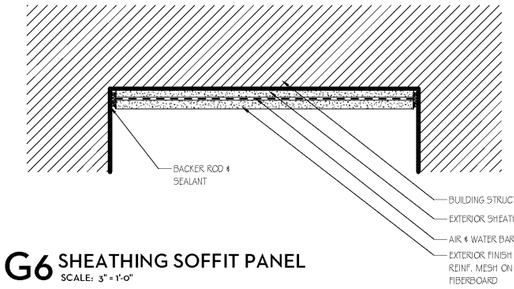

G6 SHEATHING SOFFIT PANEL
SCALE: 3" = 1'-0"

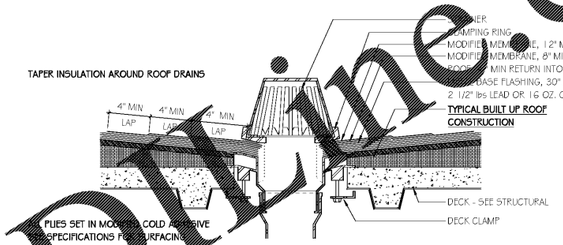

G9 TYP ROOF DRAIN
SCALE: 3" = 1'-0"

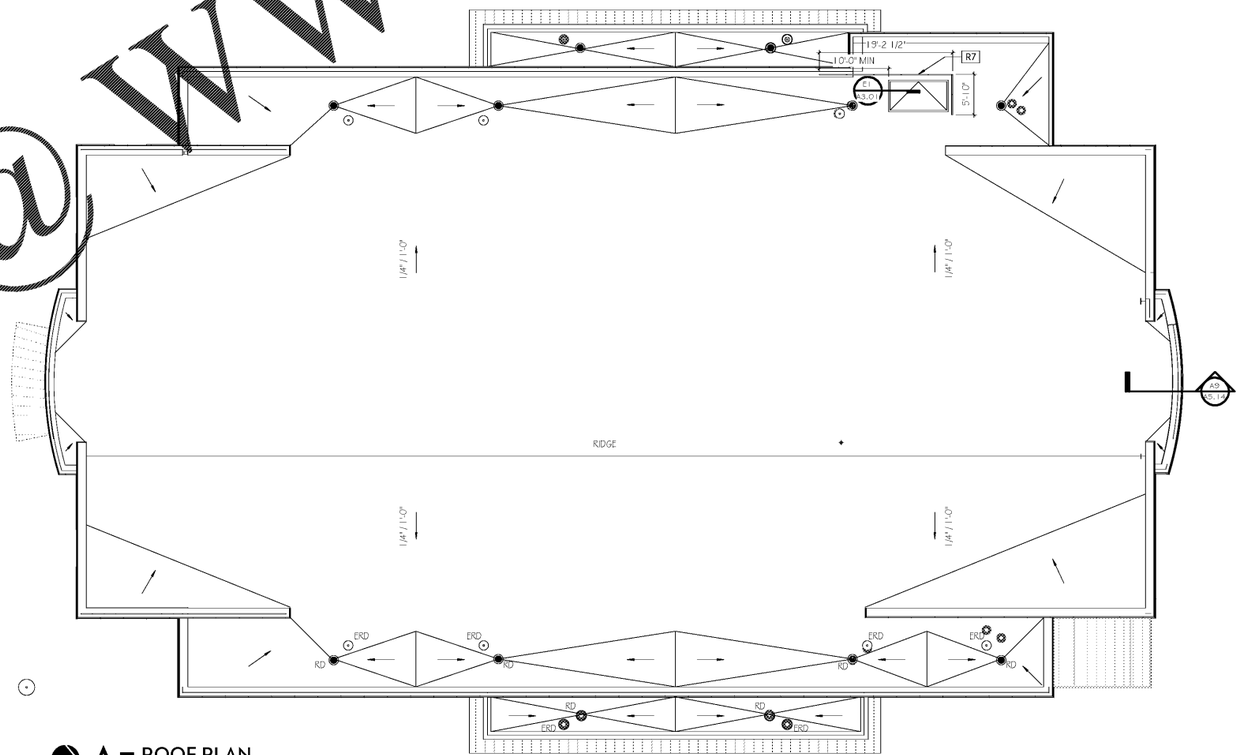

A5 ROOF PLAN
SCALE: 1/8" = 1'-0"

TRUE NORTH

CONSTRUCTION TYPES

WALL CONSTRUCTION:		ROOF CONSTRUCTION:
TYP BRICK VENEER CONST	TYP CAST STONE VENEER CONST	TYPICAL BUILT UP ROOF CONSTRUCTION
BRICK VENEER	CAST STONE MASONRY	MODIFIED BITUMEN SHEET ROOF, MIN 3" LAP
MASONRY TIES	MASONRY TIES	1/2" COVERBOARD
CONT RIGID INSUL	CONT RIGID INSUL	TAPERED INSULATION, WHERE NECESSARY
CONT AIR & WATER BARRIER	CONT AIR & WATER BARRIER	RIGID INSUL - R-30 MIN
		VAPOR BARRIER
		MTL DECK

GMC
2701 1st Avenue S
Birmingham, AL 35233
T 205.879.4462
GMCNETWORK.COM

ISSUE	DATE
ISSUE FOR BID	2018.05.25

DRAWN BY: MDLS/GG
CHECKED BY: MCF/SG/JW

SIMULATION LABORATORY
BUILDING - USA JOB #16-07
MOBILE, ALABAMA
ABC #2017372
GMC # AMOB160019

STATE OF ALABAMA REGISTERED ARCHITECT 25558 Joseph W. Lee

ROOF PLAN

A3.01

sheet of

5/25/2018 4:11:17 PM

Order Plans @ www.LDTime.com