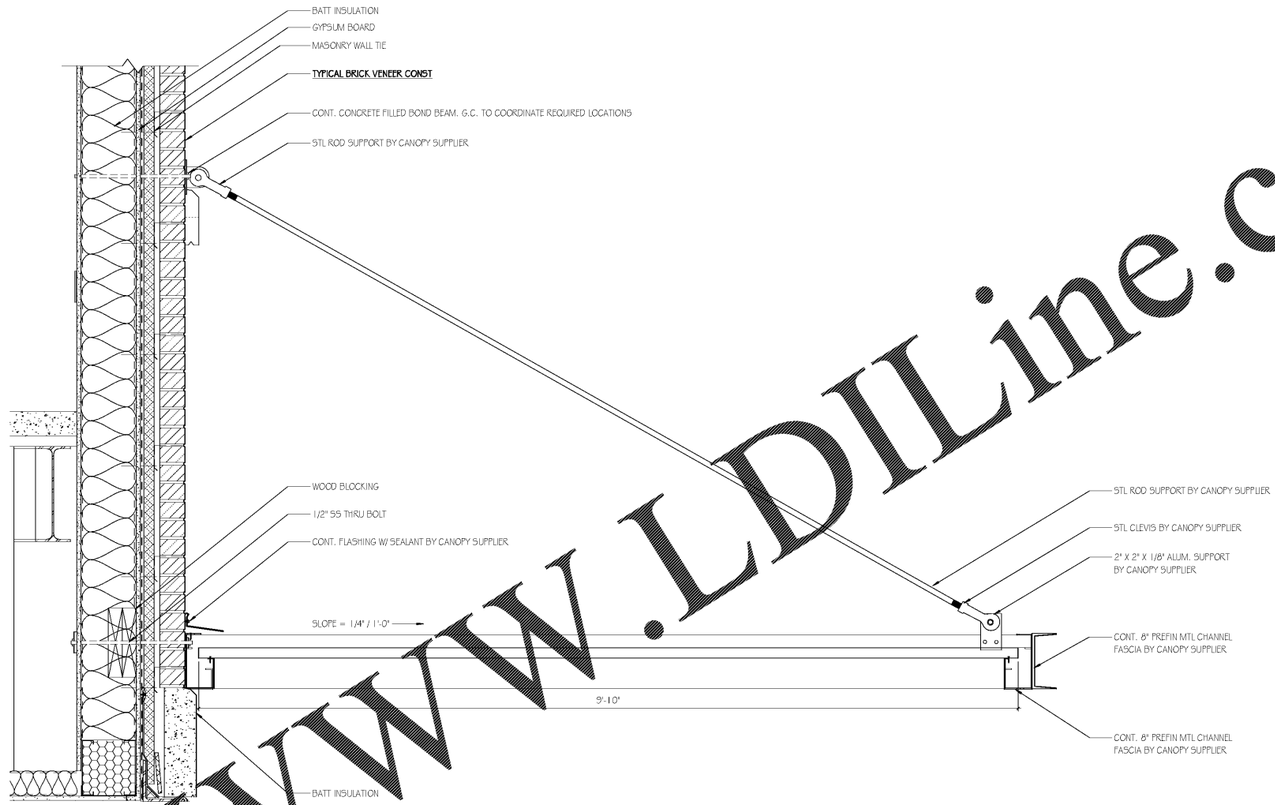

E5 WORKSHOP CANOPY
SCALE: 1 1/2" = 1'-0"

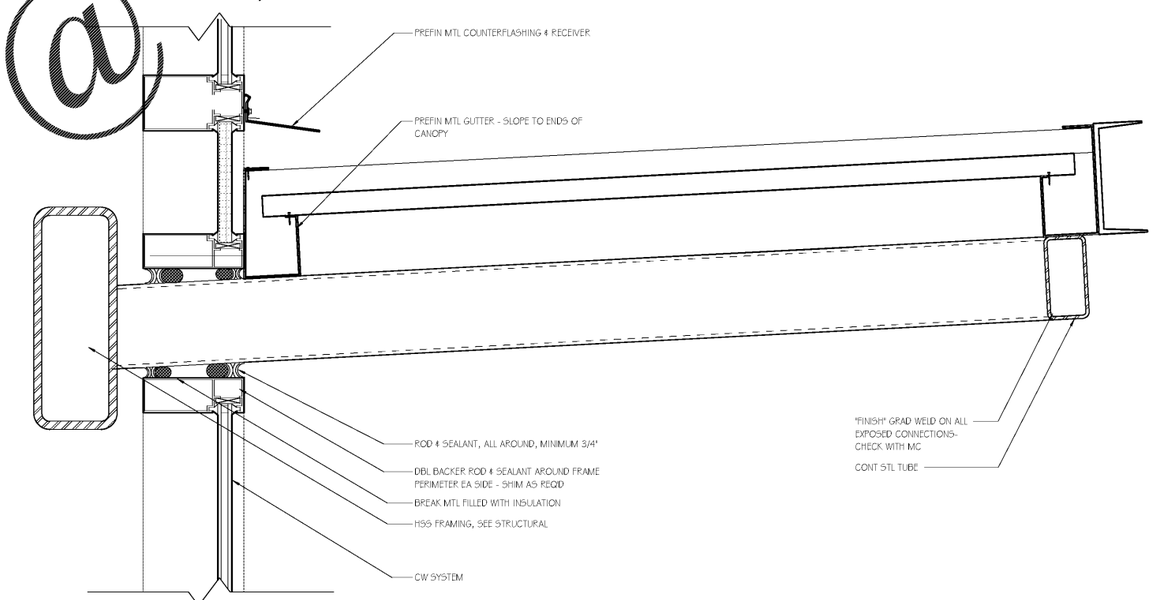

A5 CANOPY DETAIL
SCALE: 3" = 1'-0"

CONSTRUCTION TYPES

WALL CONSTRUCTION:		ROOF CONSTRUCTION:
TYP BRICK VENEER CONST	TYP CAST STONE VENEER CONST	TYPICAL BUILT UP ROOF CONSTRUCTION
BRICK VENEER	CAST STONE MASONRY	MODIFIED BITUMEN SHEET ROOF, MIN 3" LAP
MASONRY TIES	MASONRY TIES	1/2" COVERBOARD
CONT RIGID INSUL	CONT RIGID INSUL	TAPERED INSULATION, WHERE NECESSARY
CONT AIR & WATER BARRIER	CONT AIR & WATER BARRIER	RIGID INSUL - R-30 MIN
		VAPOR BARRIER
		MTL DECK

Order Plans @ www.LDILine.com

GMC
2701 1st Avenue S
Birmingham, AL 35233
T 205.879.4462
GMCNETWORK.COM

ISSUE DATE
ISSUE FOR BID 2018.05.25
DRAWN BY: Author
CHECKED BY: MC/SG/JW

SIMULATION LABORATORY
BUILDING - USA JOB #16-07
MOBILE, ALABAMA
ABC #2017372
GMC # AMOB160019

STATE OF ALABAMA
JOSEPH WHITE
REGISTERED ARCHITECT

ROOF DETAILS

A3.03
sheet ___ of ___

5/25/2018 4:11:22 PM