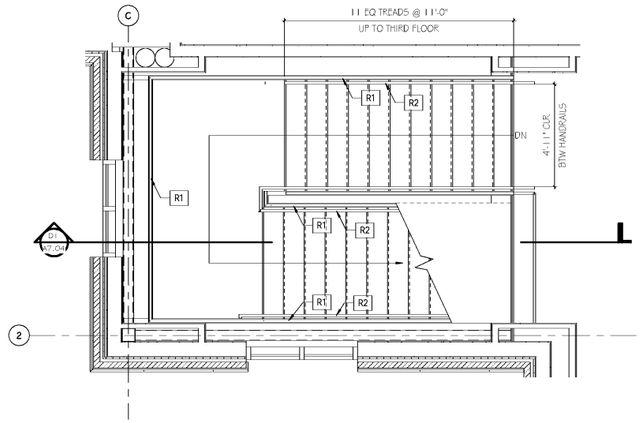

H5 LOBBY STAIR - THIRD FLOOR
SCALE: 3/8" = 1'-0"

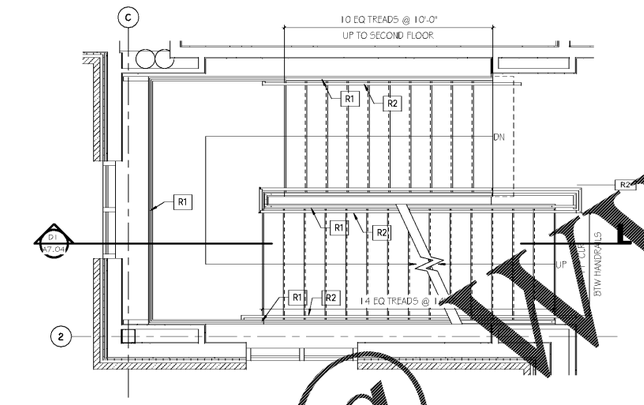

D5 LOBBY STAIR - SECOND FLOOR
SCALE: 3/8" = 1'-0"

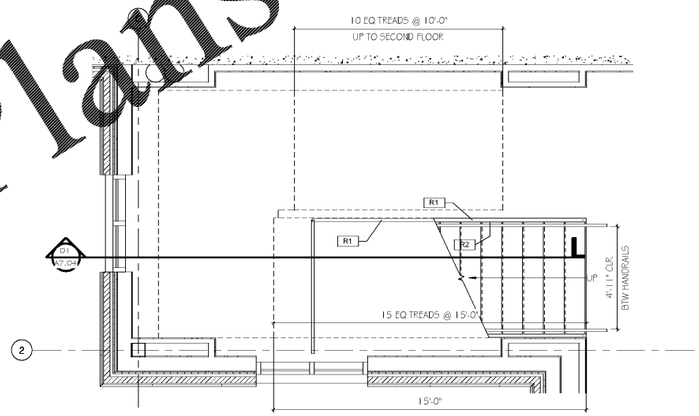

A3 LOBBY STAIR - FIRST FLOOR
SCALE: 3/8" = 1'-0"

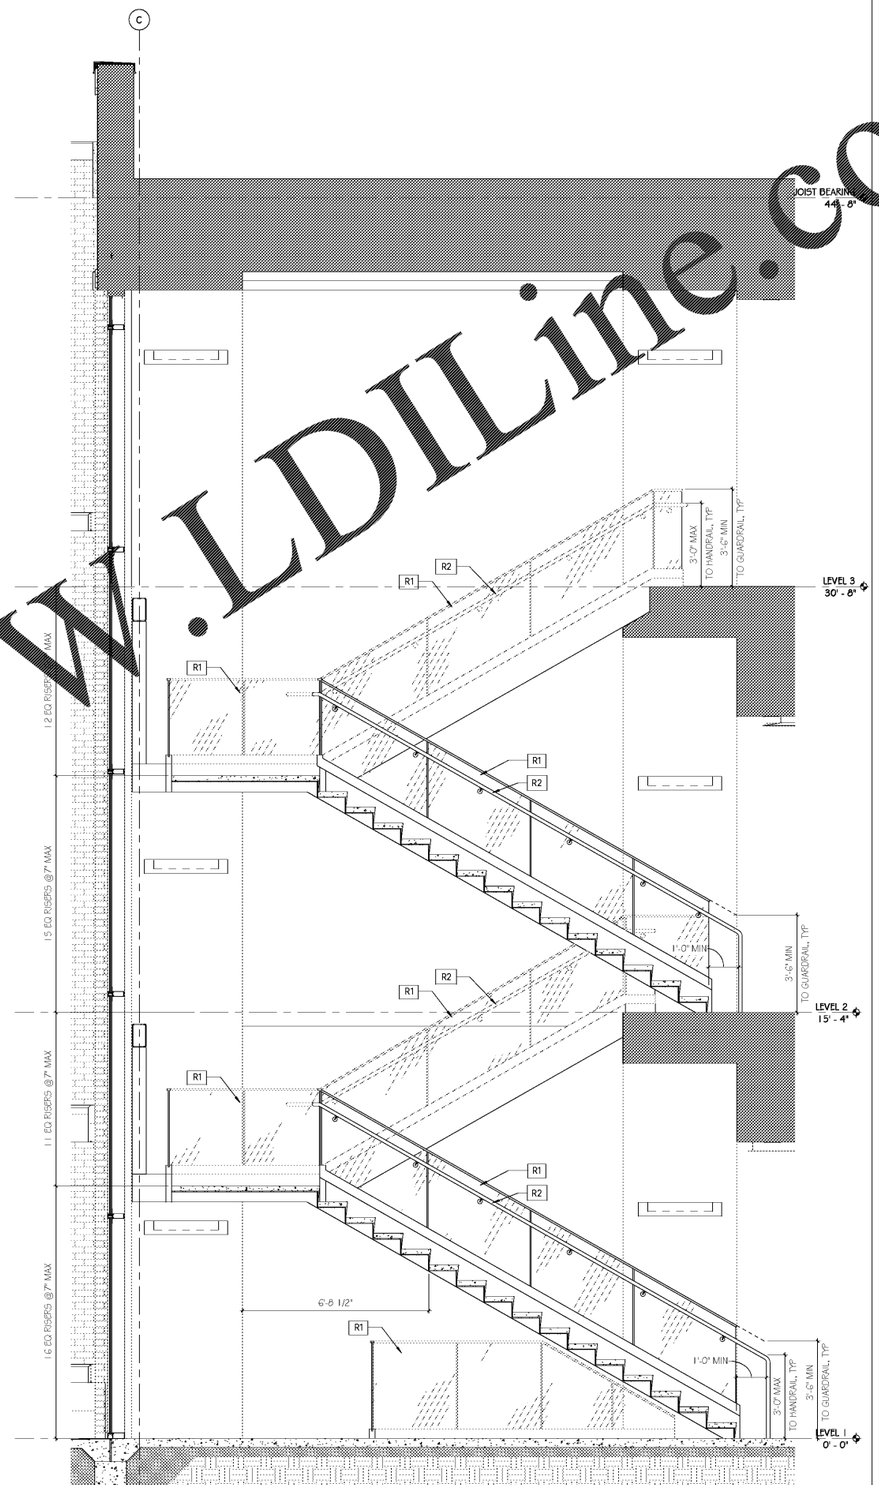

A8 LOBBY STAIR WALL SECTION
SCALE: 1/2" = 1'-0"

GMC
2701 1st Avenue S
Birmingham, AL 35233
T 205.879.4462
GMCNETWORK.COM

ISSUE DATE

ISSUE	DATE
ISSUE FOR BID	2018.05.25

DRAWN BY: MDLS/OG
CHECKED BY: MC/SG/JW

SIMULATION LABORATORY
BUILDING - USA JOB #16-07
MOBILE, ALABAMA
ABC #2017372
GMC # AMOB160019

STATE OF ALABAMA
REGISTERED ARCHITECT

VERTICAL CIRCULATION

A5.31

sheet of

5/25/2018 4:13:35 PM

Order Plans @ WWW.LDILine.com