THIS PAGE IS TO BE PRINTED IN COLOR

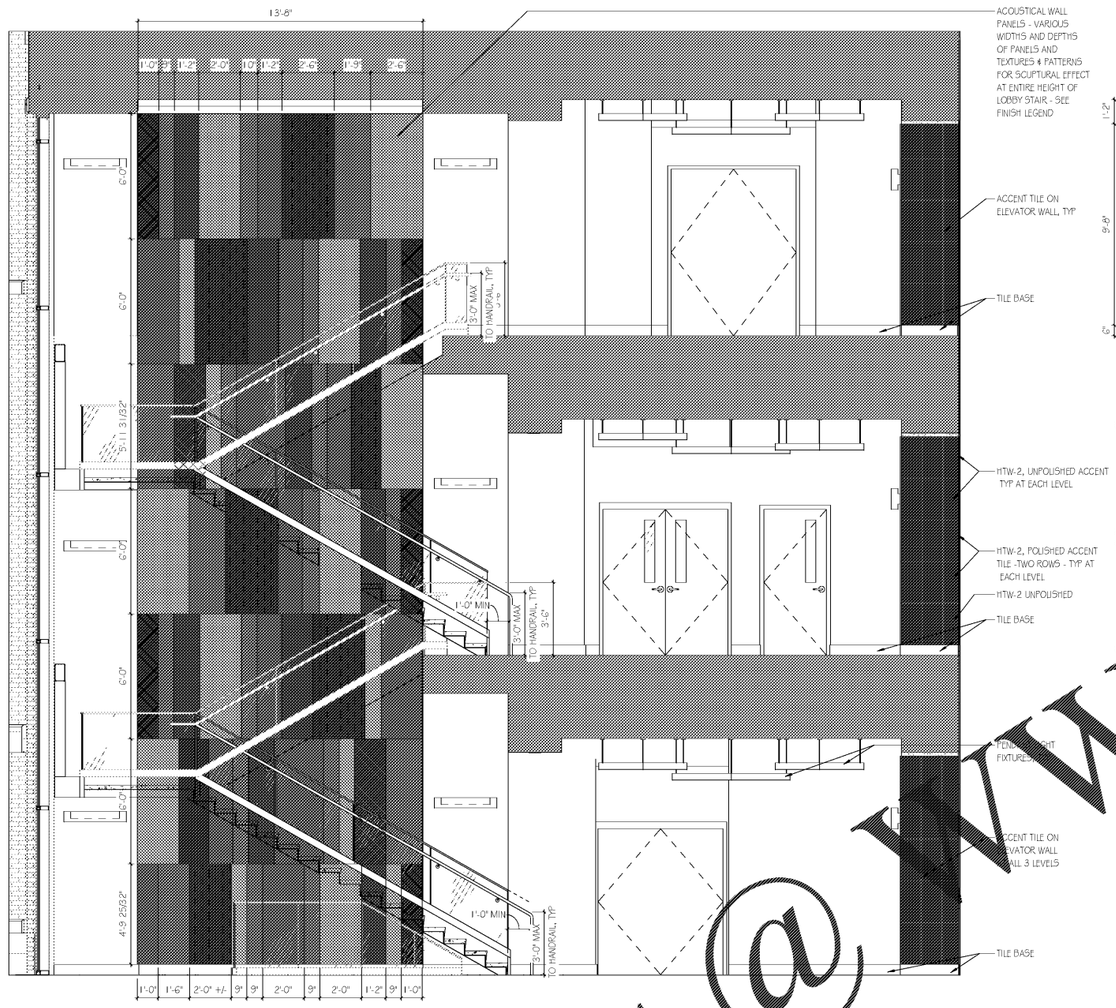

D1 LOBBY STAIR AWP WALL ELEV
SCALE: 3/8" = 1'-0"

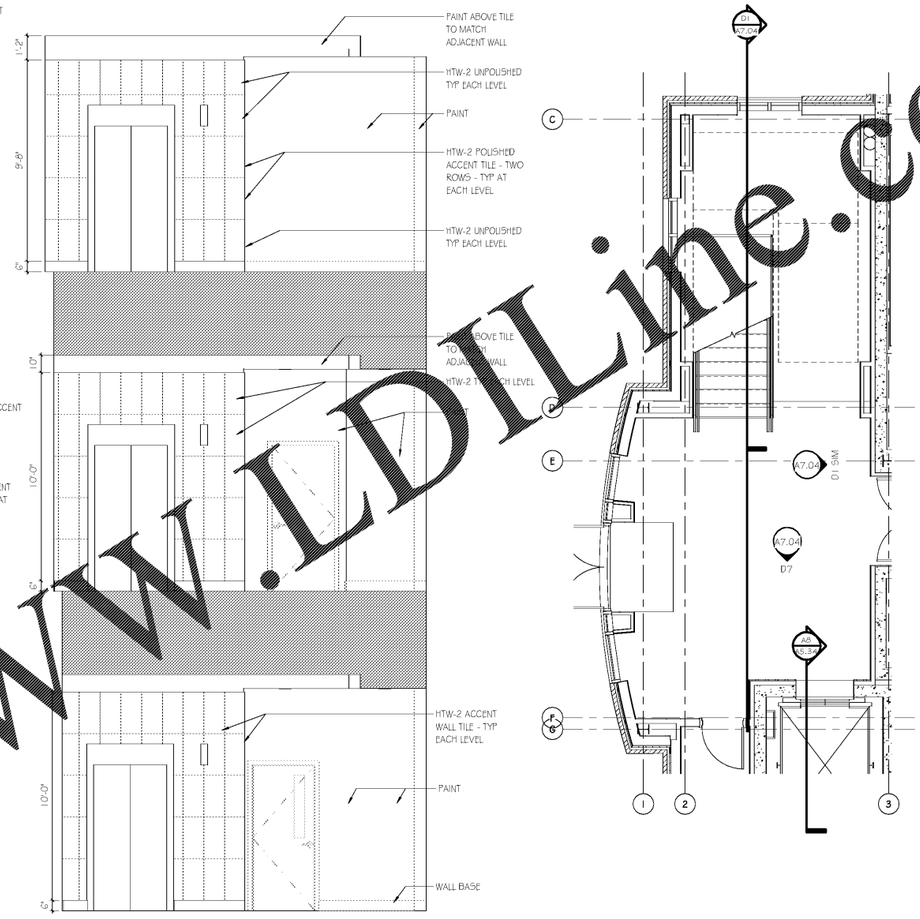

D7 LOBBY - ELEVATOR WALL
SCALE: 3/8" = 1'-0"

D10 ENLARGED PLAN - LOBBY
SCALE: 1/4" = 1'-0"

KEY TO ACCOUSTICAL PANEL FABRIC

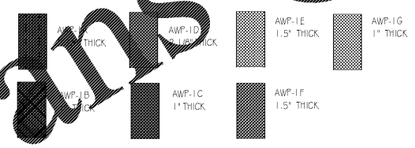

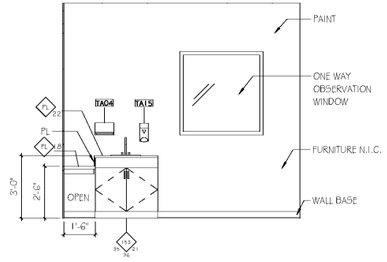

A4 CLS PATIENT RM 214 - E
SCALE: 3/8" = 1'-0"

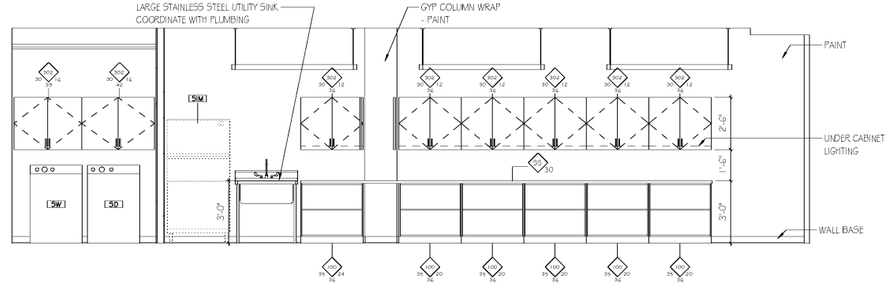

A7 SIM TECH WORKRM
SCALE: 3/8" = 1'-0"

Order Plans @ WWW.LDILine.com

GMC
2701 1st Avenue S
Birmingham, AL 35233
T 205.879.4462
@GMCNETWORK.COM

ISSUE | DATE
ISSUE FOR BID | 2018.05.25
DRAWN BY: JPH/MDLS
CHECKED BY: MC/SG/JW

SIMULATION LABORATORY
BUILDING - USA JOB #16-07
MOBILE, ALABAMA
ABC #2017372
GMC # AMOB160019

STATE OF ALABAMA REGISTERED ARCHITECT

INTERIOR ELEVATIONS

A7.04

sheet of

5/25/2018 4:24:56 PM