THIS PAGE INTENDED TO BE PRINTED IN COLOR

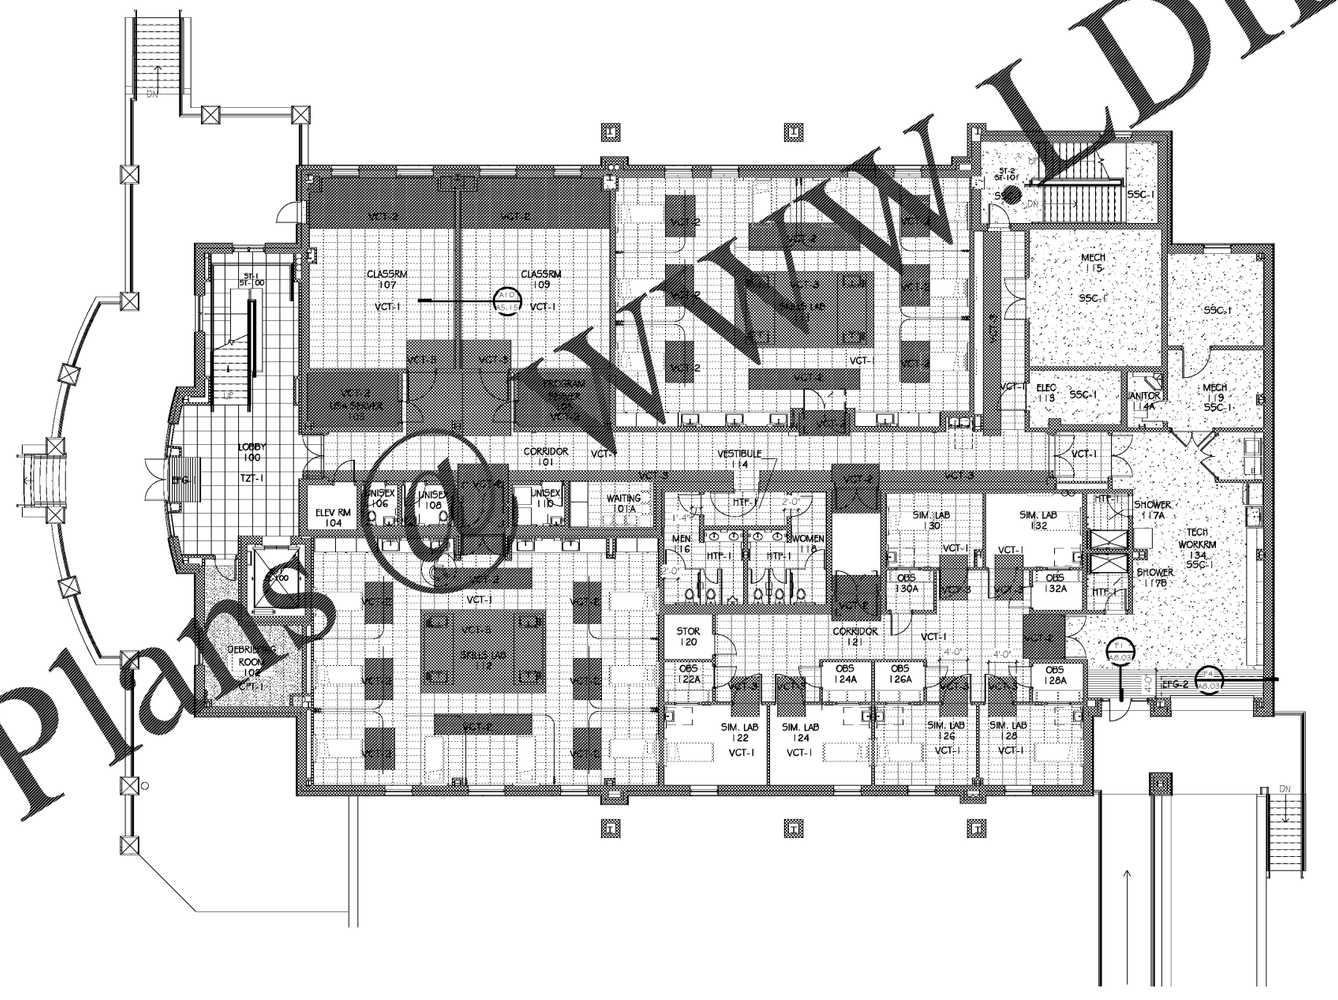

A3 FINISH PLAN_LEVEL 1
SCALE: 1/8" = 1'-0"

Order Plans @ WWW.LDILine.com

GMC
27011st Avenue S
Birmingham, AL 35233
T 205.879.4462
GMCNETWORK.COM

ISSUE	DATE
ISSUE FOR BID	2018.05.25

DRAWN BY: JPH/MDLS
CHECKED BY: MC/SG/JW

SIMULATION LABORATORY
BUILDING - USA JOB #16-07
MOBILE, ALABAMA
ABC #2017372
GMC # AMOB160019

STATE OF ALABAMA
REGISTERED ARCHITECT

FINISH PLAN - LEVEL 1

A8.01

sheet of

5/25/2018 4:25:03 PM