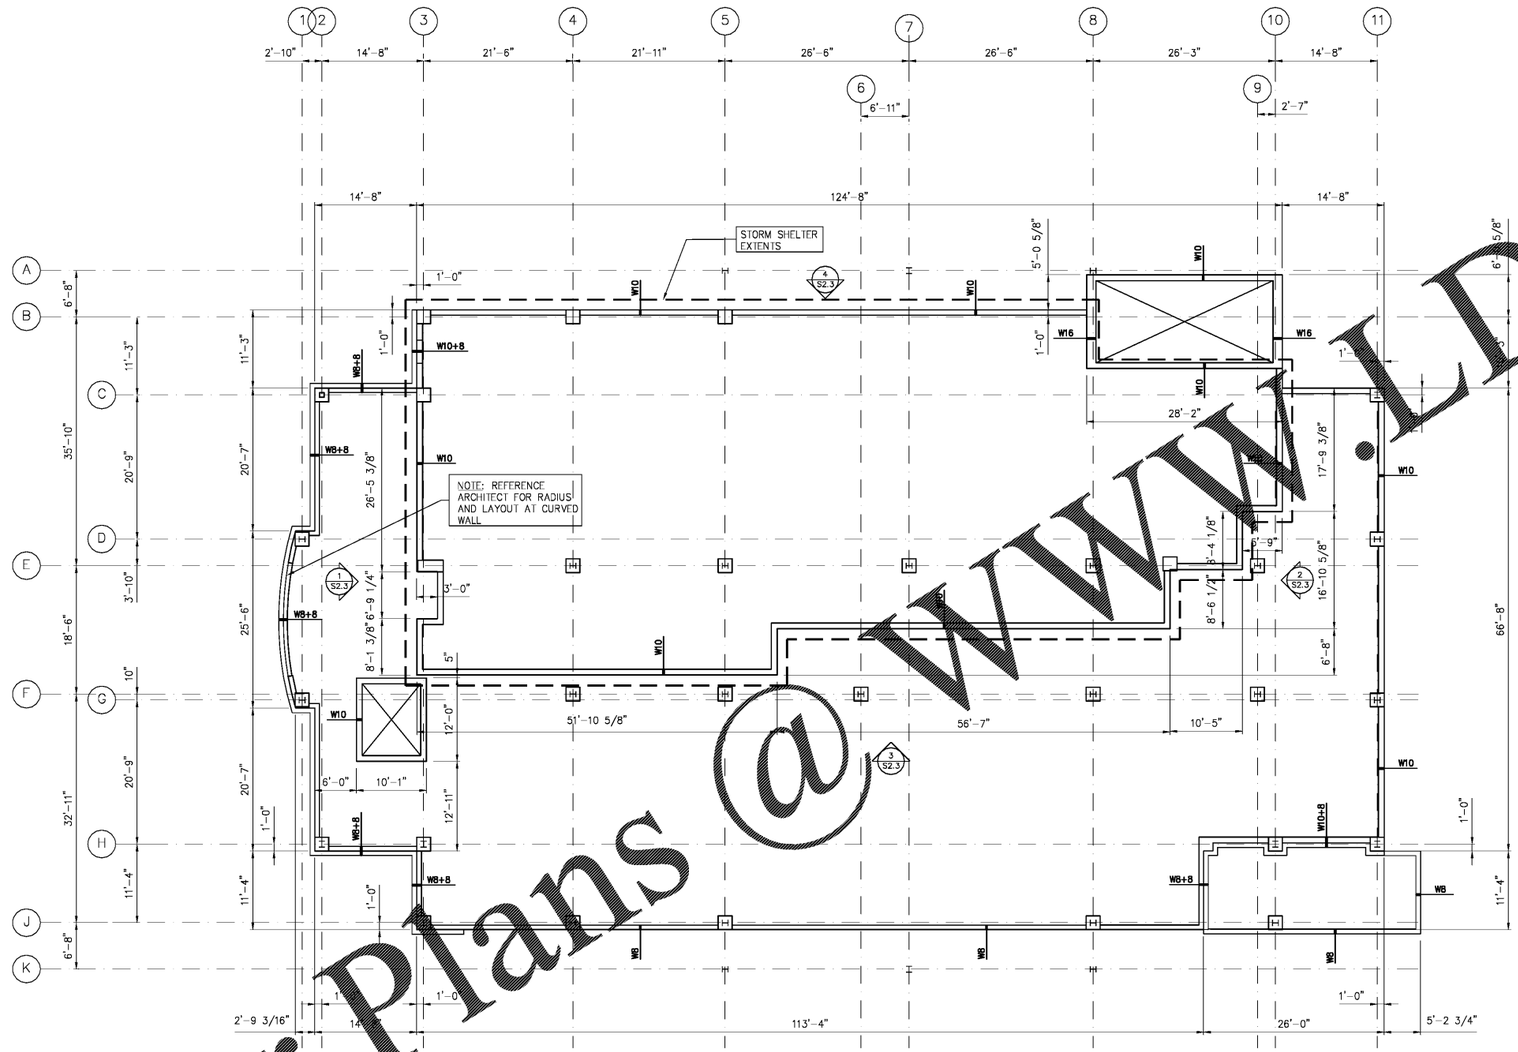

GEOMETRY CONTROL PLAN

SCALE: 1/8"=1'-0"
FINISHED FLOOR ELEV. = 137.00' (+0'-0")

NORTH

NOTE: ALL DIMENSIONS TO OUTSIDE FACE OF CONCRETE (OUTSIDE FACE OF STUD) OR COLUMN CENTERLINE.

LEGEND

W8	8" WALL
W10	10" WALL
W16	16" WALL
W8+8	8" WALL W/ 8" BRICK LEDGE
W10+8	10" WALL W/ 8" BRICK LEDGE

BARTER & ASSOCIATES, INC.
Structural Engineers
1614 GOVERNMENT ST.
MOBILE, AL 36604-1102
PH. 251-473-8354
FAX 251-473-8356

© Copyright 2017, Barter & Associates, Inc.

GMC
2701 1st Avenue S
Birmingham, AL 35233
T 205.879.4462
GMCNETWORK.COM

ALABAMA REGISTERED NO. 20131 PROFESSIONAL ENGINEER JAMES A. RASSELL
05/24/2018

ISSUE	DATE
100%	2018.04.18
Issue for Bid	2018.05.25

DRAWN BY: SGM
CHECKED BY: JAR

USA SIMULATION LAB
MOBILE, ALABAMA
ABC # 2017372
GMC # AMOB160019

GEOMETRY CONTROL PLAN

S1.0
sheet of

Order Plans @ www.LDILine.com