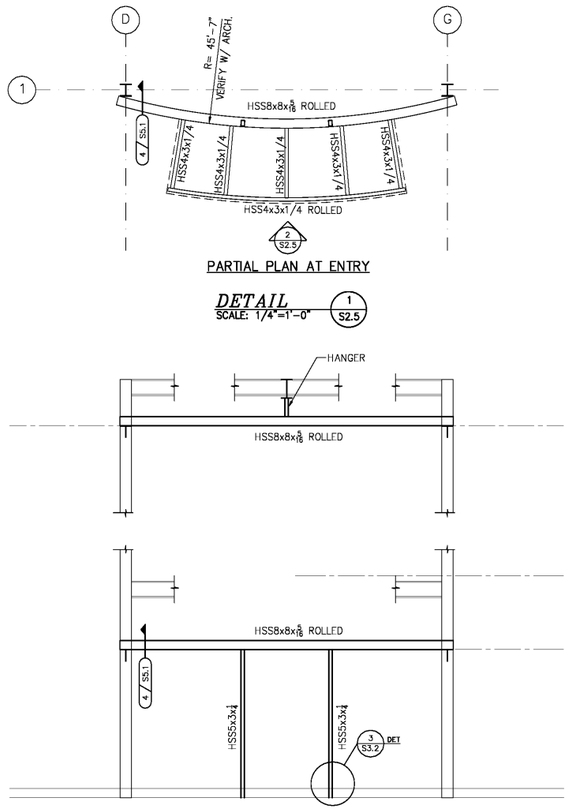

PARTIAL PLAN AT ENTRY

DETAIL 1 S2.5
SCALE: 1/4"=1'-0"

PARTIAL ELEVATION AT ENTRY

ELEVATION 2 S2.5
SCALE: 1/4"=1'-0"

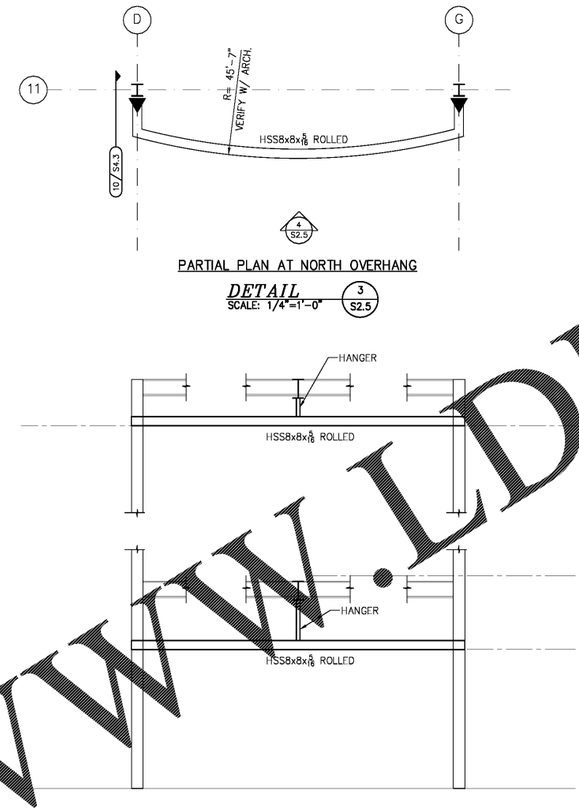

PARTIAL PLAN AT NORTH OVERHANG

DETAIL 3 S2.5
SCALE: 1/4"=1'-0"

PARTIAL ELEVATION AT NORTH OVERHANG

ELEVATION 4 S2.5
SCALE: 1/4"=1'-0"

BARTER & ASSOCIATES, INC.
Structural Engineers
1614 GOVERNMENT ST.
MOBILE, AL 36604-1102
PH. 251-473-8354
FAX 251-473-8356

© Copyright 2017, Barter & Associates, Inc.

GMC
2701 1st Avenue S
Birmingham, AL 35233
T 205.879.4462
GMCNETWORK.COM

ALABAMA REGISTERED NO. 20131 PROFESSIONAL ENGINEER JAMES A. HASELL
05/24/2018

ISSUE	DATE
100%	2018.04.18
Issue for Bid	2018.05.25

DRAWN BY: SGM
CHECKED BY: JAR

USA SIMULATION LAB

MOBILE, ALABAMA

ABC # 2017372
GMC # AMOB160019

NORTH AND SOUTH ENTRY - ENLARGED PLANS

S2.5
sheet of

Order Plans @ WWW.LDILine.com