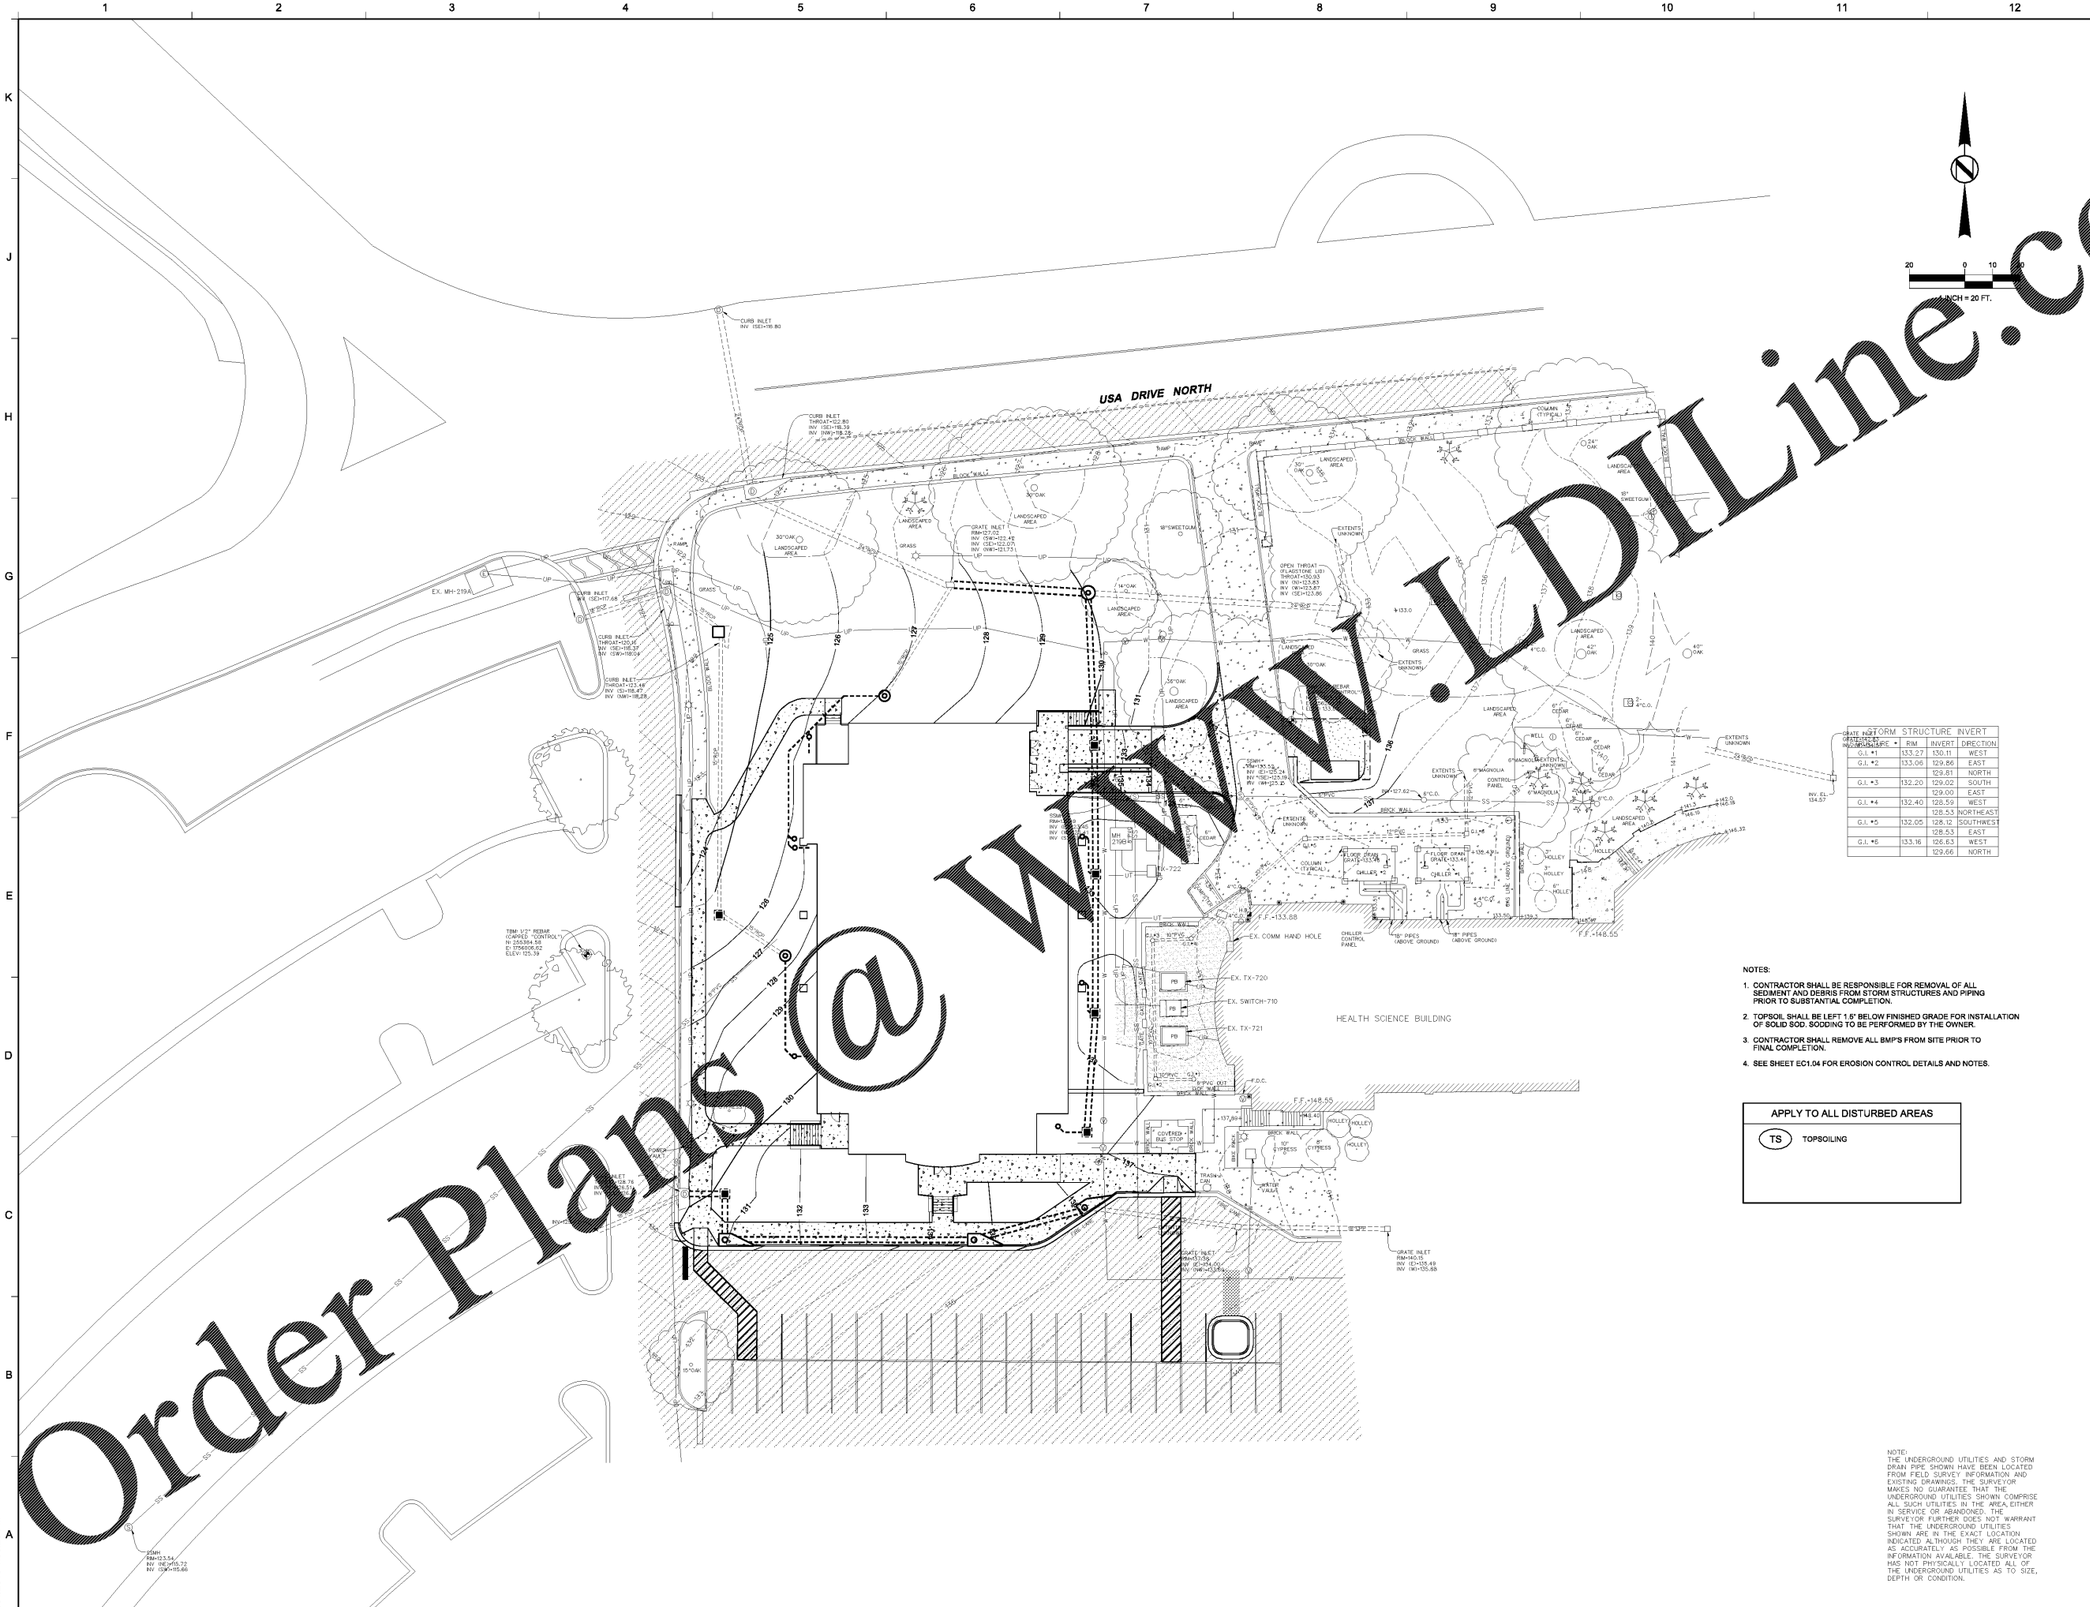

STORM STRUCTURE	RIM	INVERT	DIRECTION
G.I. #1	133.27	130.11	WEST
G.I. #2	133.06	129.86	EAST
		129.81	NORTH
G.I. #3	132.20	129.02	SOUTH
		129.00	EAST
G.I. #4	132.40	129.59	WEST
		128.53	NORTHEAST
G.I. #5	132.05	128.12	SOUTHWEST
		128.53	EAST
G.I. #6	133.16	126.63	WEST
		129.66	NORTH

NOTES:

1. CONTRACTOR SHALL BE RESPONSIBLE FOR REMOVAL OF ALL SEDIMENT AND DEBRIS FROM STORM STRUCTURES AND PIPING PRIOR TO SUBSTANTIAL COMPLETION.
2. TOPSOIL SHALL BE LEFT 1.5" BELOW FINISHED GRADE FOR INSTALLATION OF SOLID SOD. SODDING TO BE PERFORMED BY THE OWNER.
3. CONTRACTOR SHALL REMOVE ALL BMP'S FROM SITE PRIOR TO FINAL COMPLETION.
4. SEE SHEET EC1.04 FOR EROSION CONTROL DETAILS AND NOTES.

APPLY TO ALL DISTURBED AREAS	
TS	TOPSOILING

NOTE:
THE UNDERGROUND UTILITIES AND STORM DRAIN PIPE SHOWN HAVE BEEN LOCATED FROM FIELD SURVEY INFORMATION AND EXISTING DRAWINGS. THE SURVEYOR MAKES NO GUARANTEE THAT THE UNDERGROUND UTILITIES SHOWN COMPRISE ALL SUCH UTILITIES IN THE AREA, EITHER IN SERVICE OR ABANDONED. THE SURVEYOR FURTHER DOES NOT WARRANT THAT THE UNDERGROUND UTILITIES SHOWN ARE IN THE EXACT LOCATION INDICATED ALTHOUGH THEY ARE LOCATED AS ACCURATELY AS POSSIBLE FROM THE INFORMATION AVAILABLE. THE SURVEYOR HAS NOT PHYSICALLY LOCATED ALL OF THE UNDERGROUND UTILITIES AS TO SIZE, DEPTH OR CONDITION.

GMC
2701 1st Avenue S
Birmingham, AL 35233
T 205.879.4462
GMCNETWORK.COM

KREBS ENGINEERING

05/25/18

ISSUE	DATE
ISSUE FOR BID	2018.05.25

DRAWN BY: JHL
CHECKED BY: JRT

SIMULATION LABORATORY
BUILDING - USA JOB #16-07
MOBILE, ALABAMA

ABC #2017372
GMC # AMOB160019

POST CONSTRUCTION
EROSION CONTROL PLAN

EC1.03

1/31/2018 1:58:26 PM

Order Plans @ www.LDILine.com