Order Plans @ www.LDILine.com

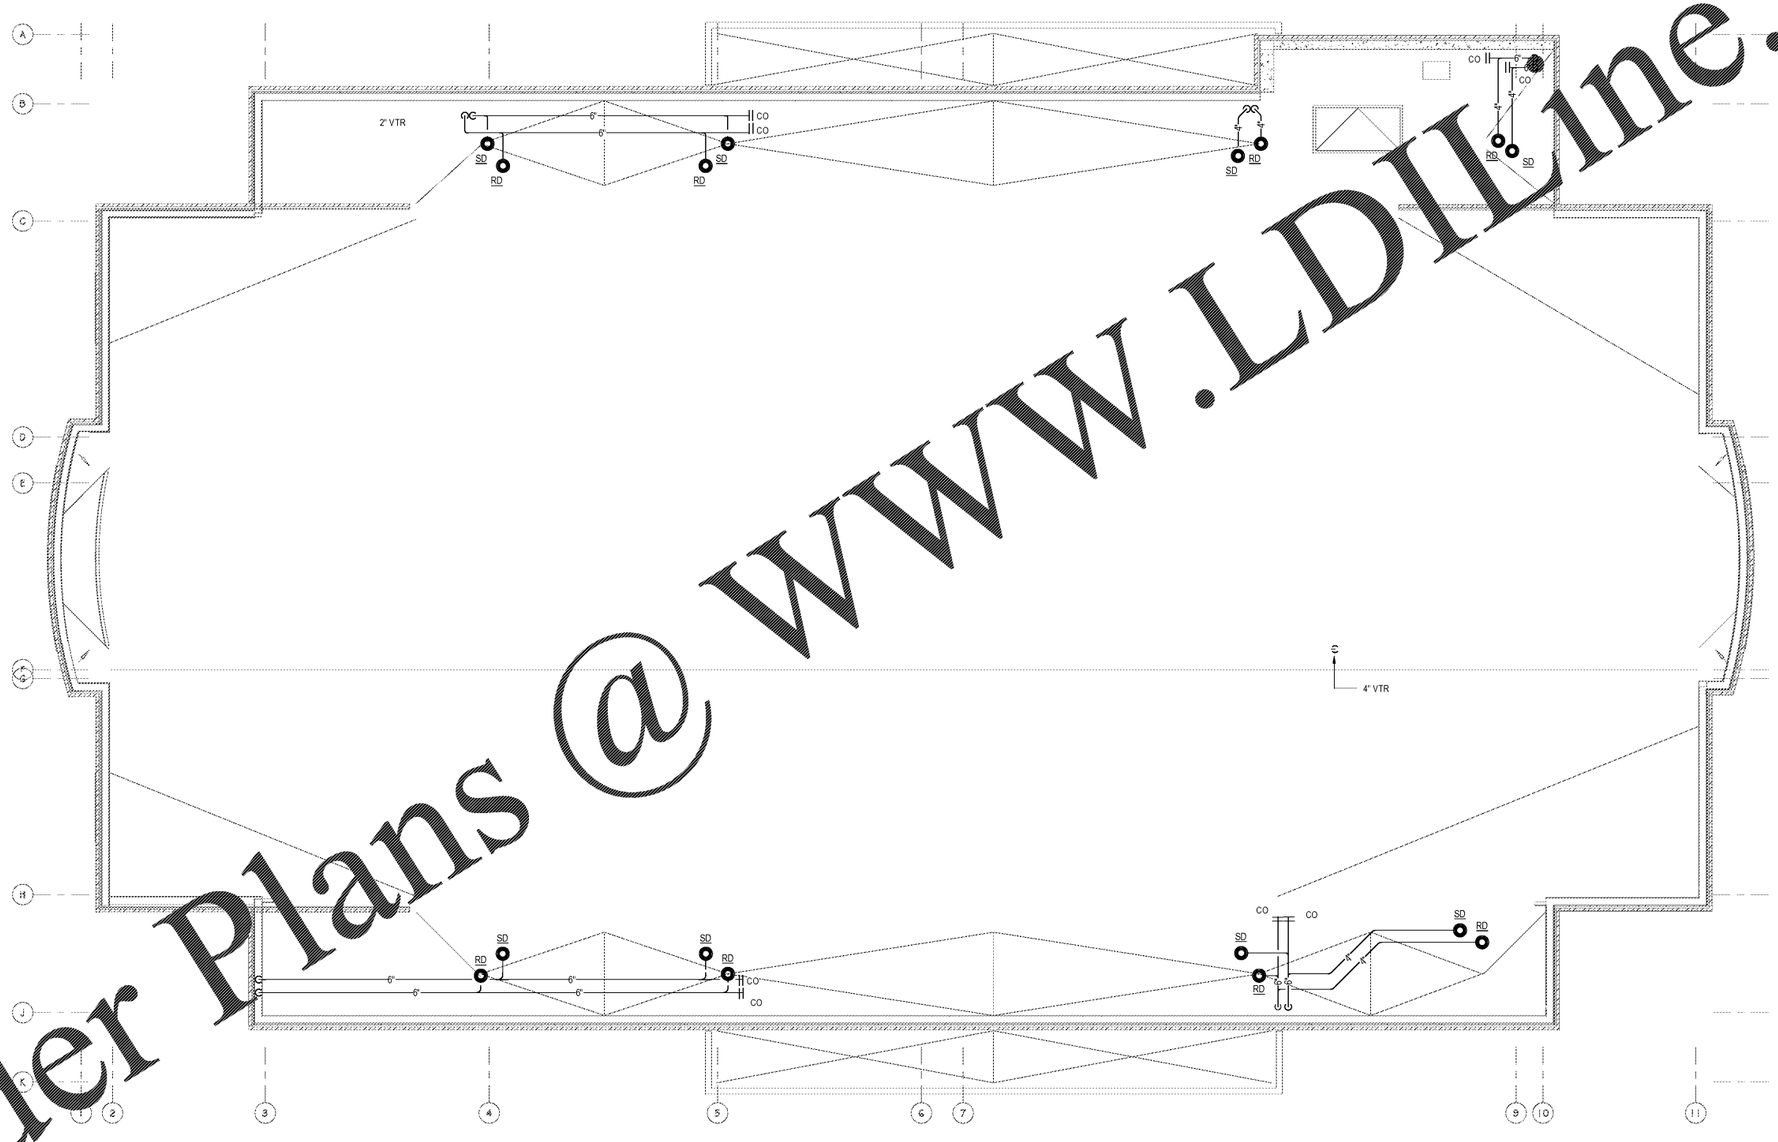

PLAN NORTH

1 **ROOF - STORM DRAINAGE PLAN**

3/16" = 1'-0"

SCALE: 3/16"=1'-0"

SCHMIDT
CONSULTING GROUP, INC.
MECHANICAL ELECTRICAL STRUCTURAL
COMMUNICATIONS INDUSTRIAL
ALABAMA LICENSE NUMBER 2542
901 W. Garden St. Pensacola, FL 32502
P: 850.435.0000 F: 850.432.0631
WILLIAM JOSEPH JONES P.E.
ALABAMA LICENSE NUMBER 25171
SCG PROJECT: 2016-151

GMC

2701 1st Avenue S
Birmingham, AL 35233
T 205.879.4462
GMCNETWORK.COM

ISSUE | DATE

ISSUE FOR BID | 2018.05.25

DRAWN BY: | CAD
CHECKED BY: | WJJ

SIMULATION LABORATORY
BUILDING - USA JOB #16-07
MOBILE, ALABAMA
ABC #2017372
GMC # AMOB160019

ALABAMA LICENSED 25171 PROFESSIONAL ENGINEER WILLIAM JOSEPH JONES

ROOF - WASTE & VENT PLAN

P1.04

sheet ___ of ___

5/21/2018 12:25:59 PM