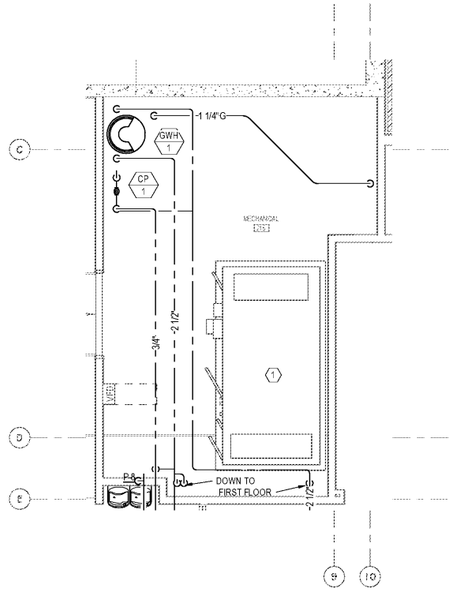

1 ENL PLN 215 DOMESTIC WATER

1/4" = 1'-0"

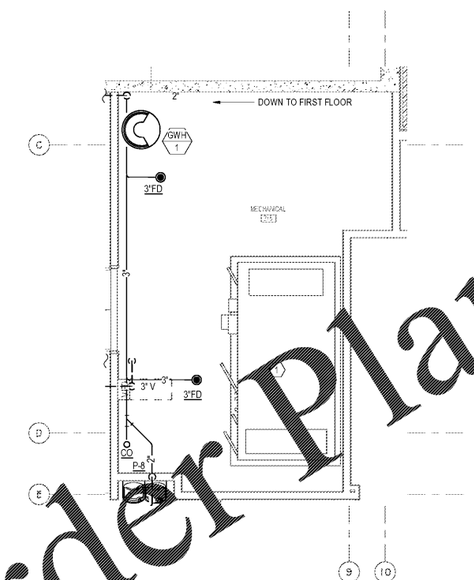

2 ENLARGED SANITARY AND VENT PLAN

1/4" = 1'-0"

SHEET NOTES

1. MECHANICAL EQUIPMENT SHOWN FOR COORDINATION ONLY.
2. CONNECT TO GAS WATER HEATER. REFER TO DETAIL ON SHEET P5.01
3. ROUTE 1/2" VACCUM. AND 1/2" COMPRESSED AIR DOWN WITHIN STUD WALL TO SERVE FIXTURES.

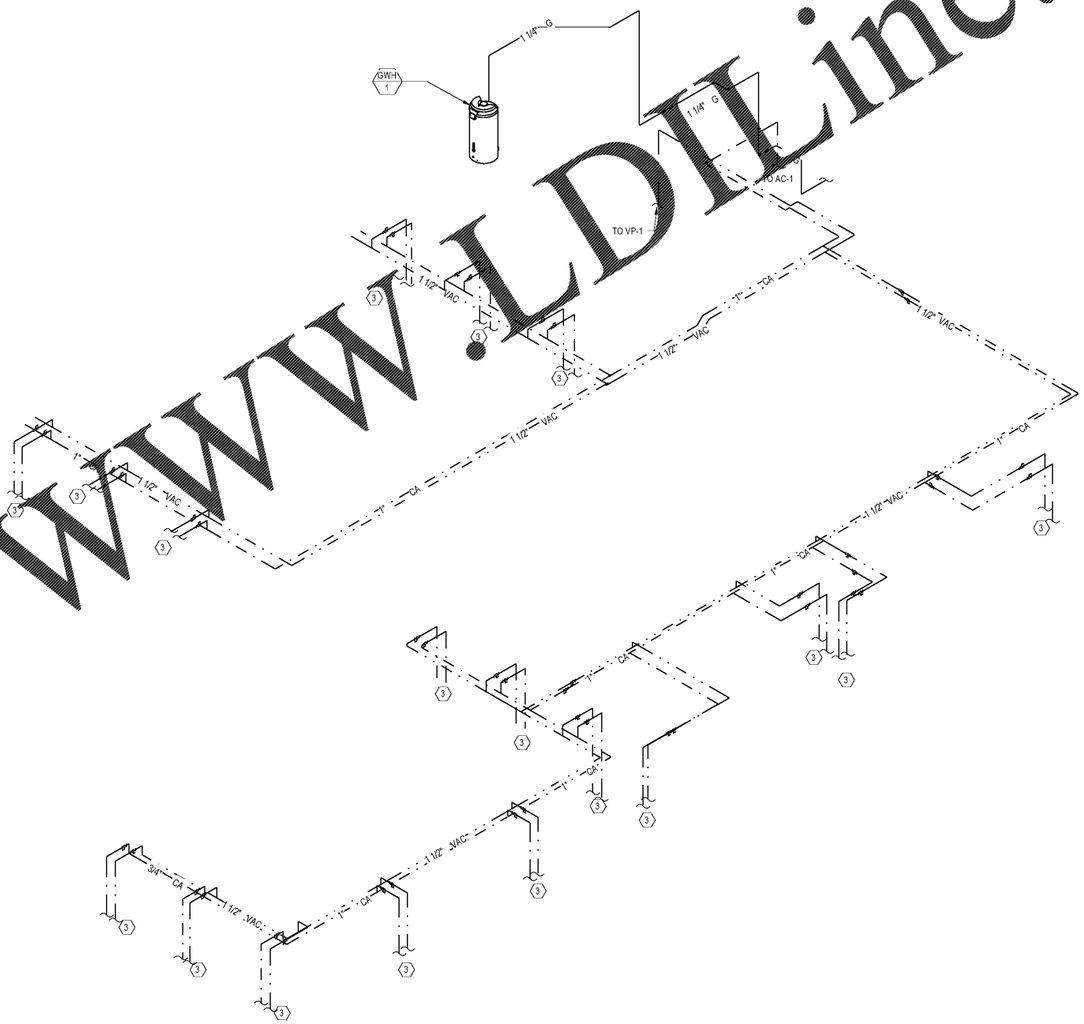

3 GAS, VACUUM, AND COMPRESSED AIR RISER

NOT TO SCALE

SCHMIDT
CONSULTING GROUP, INC.
MECHANICAL ELECTRICAL STRUCTURAL
COMMUNICATIONS INDUSTRIAL
ALABAMA LICENSE NUMBER 2542
901 W. Garden St. Pensacola FL 32502
P: 850.435.0000 F: 850.432.0631
WILLIAM JOSEPH JONES P.E.
ALABAMA LICENSE NUMBER 25171
SCG PROJECT: 2016-151

GMC
2701 1st Avenue S
Birmingham, AL 35233
T 205.879.4462
GMCNETWORK.COM

ISSUE DATE
ISSUE FOR BID 2018.05.25

DRAWN BY: CAD
CHECKED BY: WJJ

SIMULATION LABORATORY
BUILDING - USA JOB #16-07
MOBILE, ALABAMA
ABC #2017372
GMC # AMOB160019

ALABAMA LICENSED 25171 PROFESSIONAL ENGINEER WILLIAM JOSEPH JONES

ENLARGED PLANS & RISER DIAGRAMS

P3.02

sheet of

5/21/2018 12:26:28 PM

Order Plans @ www.LDLine.com