SCHMIDT
CONSULTING GROUP, INC.
MECHANICAL ELECTRICAL STRUCTURAL
COMMUNICATIONS INDUSTRIAL
ALABAMA LICENSE NUMBER 2542
901 W. Garden St. Pensacola FL 32502
P: 850.435.0000 F: 850.432.0631
WILLIAM JOSEPH JONES P.E.
ALABAMA LICENSE NUMBER 25171
SCG PROJECT: 2016-151

GMC
2701 1st Avenue S
Birmingham, AL 35233
T 205.879.4462
GMCNETWORK.COM

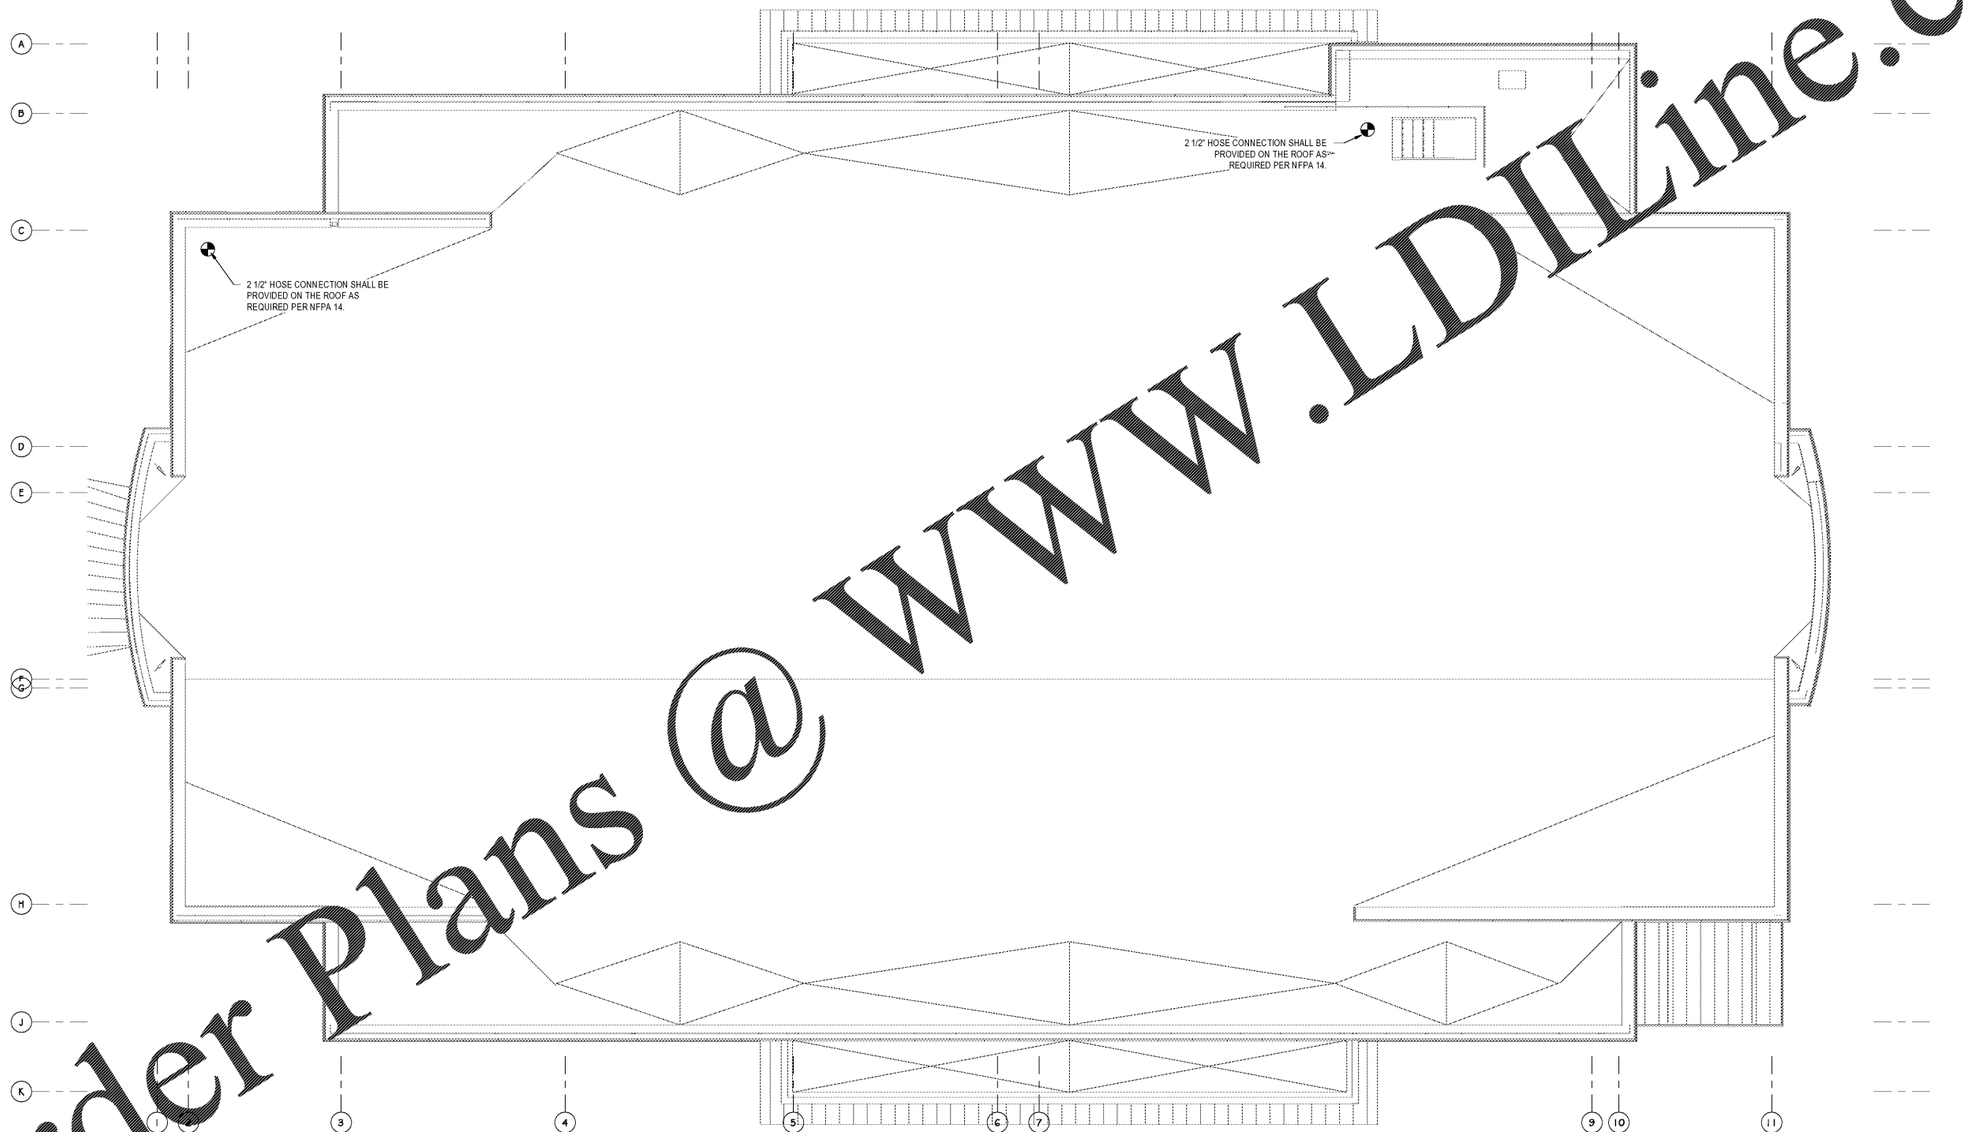

PLAN NORTH

1 ROOF - FIRE PROTECTION PLAN
3/16" = 1'-0"

SCALE: 3/16"=1'-0"

ISSUE	DATE
ISSUE FOR BID	2018.05.25

DRAWN BY: CAD
CHECKED BY: WJJ

SIMULATION LABORATORY
BUILDING - USA JOB #16-07
MOBILE, ALABAMA
ABC #2017372
GMC # AMOB160019

ALABAMA LICENSED PROFESSIONAL ENGINEER NO. 25171 WILLIAM JOSEPH JONES

ROOF - FIRE PROTECTION PLAN

FP1.04

sheet of

5/21/2018 1:00:31 PM

Order Plans @ WWW.LDILine.com