SHEET NOTE

1. LIGHTING CIRCUIT CONTINUES ON SHEET E203.

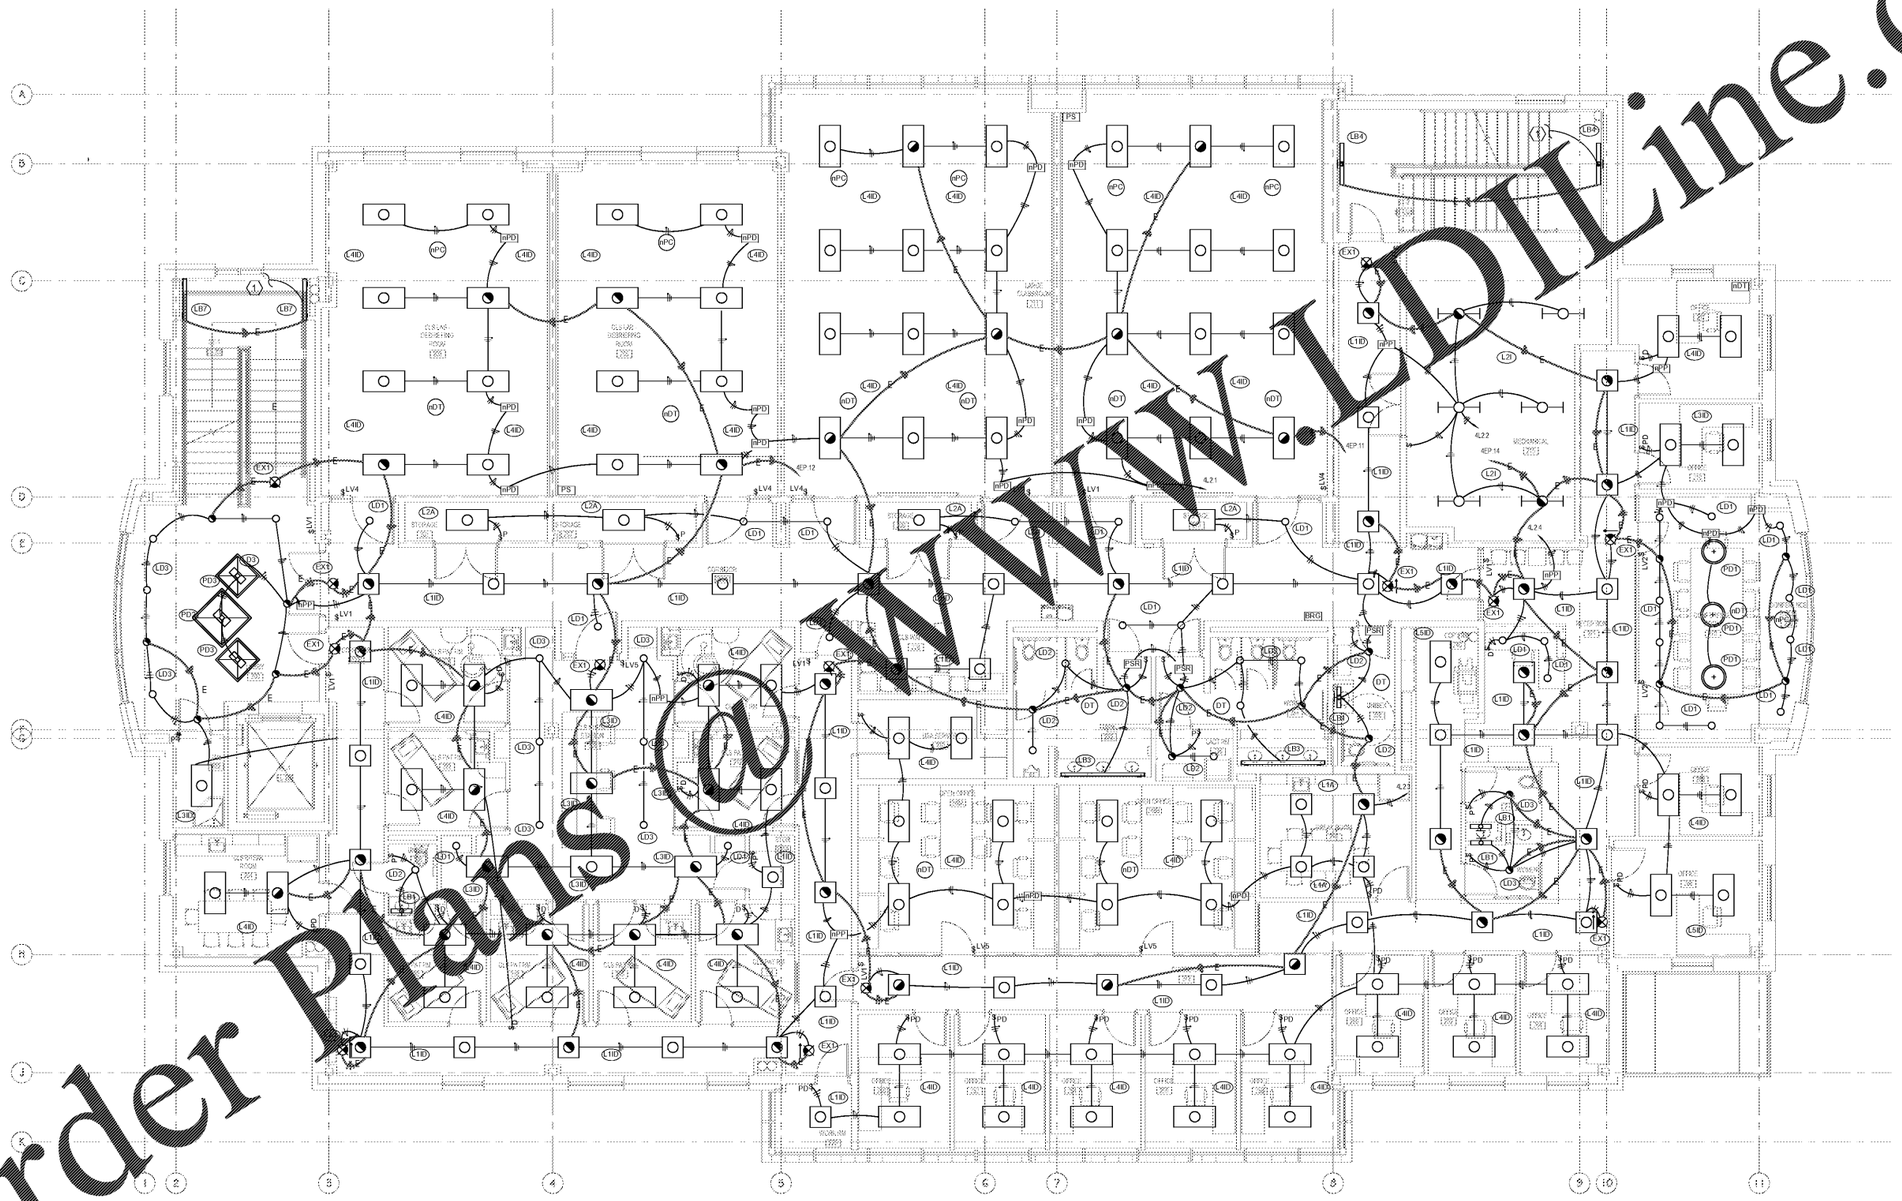

PLAN NORTH

1 2ND FLOOR LIGHTING PLAN

SCALE: 3/16"=1'-0"

SCHMIDT CONSULTING GROUP, INC.
MECHANICAL ELECTRICAL STRUCTURAL COMMUNICATIONS INDUSTRIAL
ALABAMA LICENSE NUMBER 2542
901 W. Garden St. Pensacola, FL 32502
P: 850-438-0000 F: 850-432-8631
TODD NICHOLSON P.E.
ALABAMA LICENSE NUMBER 29943-E
SCG PROJECT: 2016-151

GMC
2701 1st Avenue S
Birmingham, AL 35233
T 205.879.4462
GMCNETWORK.COM

ISSUE	DATE
ISSUE FOR BID	2018.05.25

DRAWN BY: JTH
CHECKED BY: TAN

SIMULATION LABORATORY
BUILDING - USA JOB #16-07
MOBILE, ALABAMA
ABC #2017372
GMC # AMOB160019

ALABAMA LICENSED No. 29943-E PROFESSIONAL ENGINEER TODD ALAN NICHOLSON

2ND FLOOR LIGHTING PLAN

E202

sheet of

5/23/2018 8:01:03 AM

Order Plans @ WWW.LDILine.com