SHEET NOTE

1. LIGHTING CIRCUIT CONTINUES ON SHEET E202.

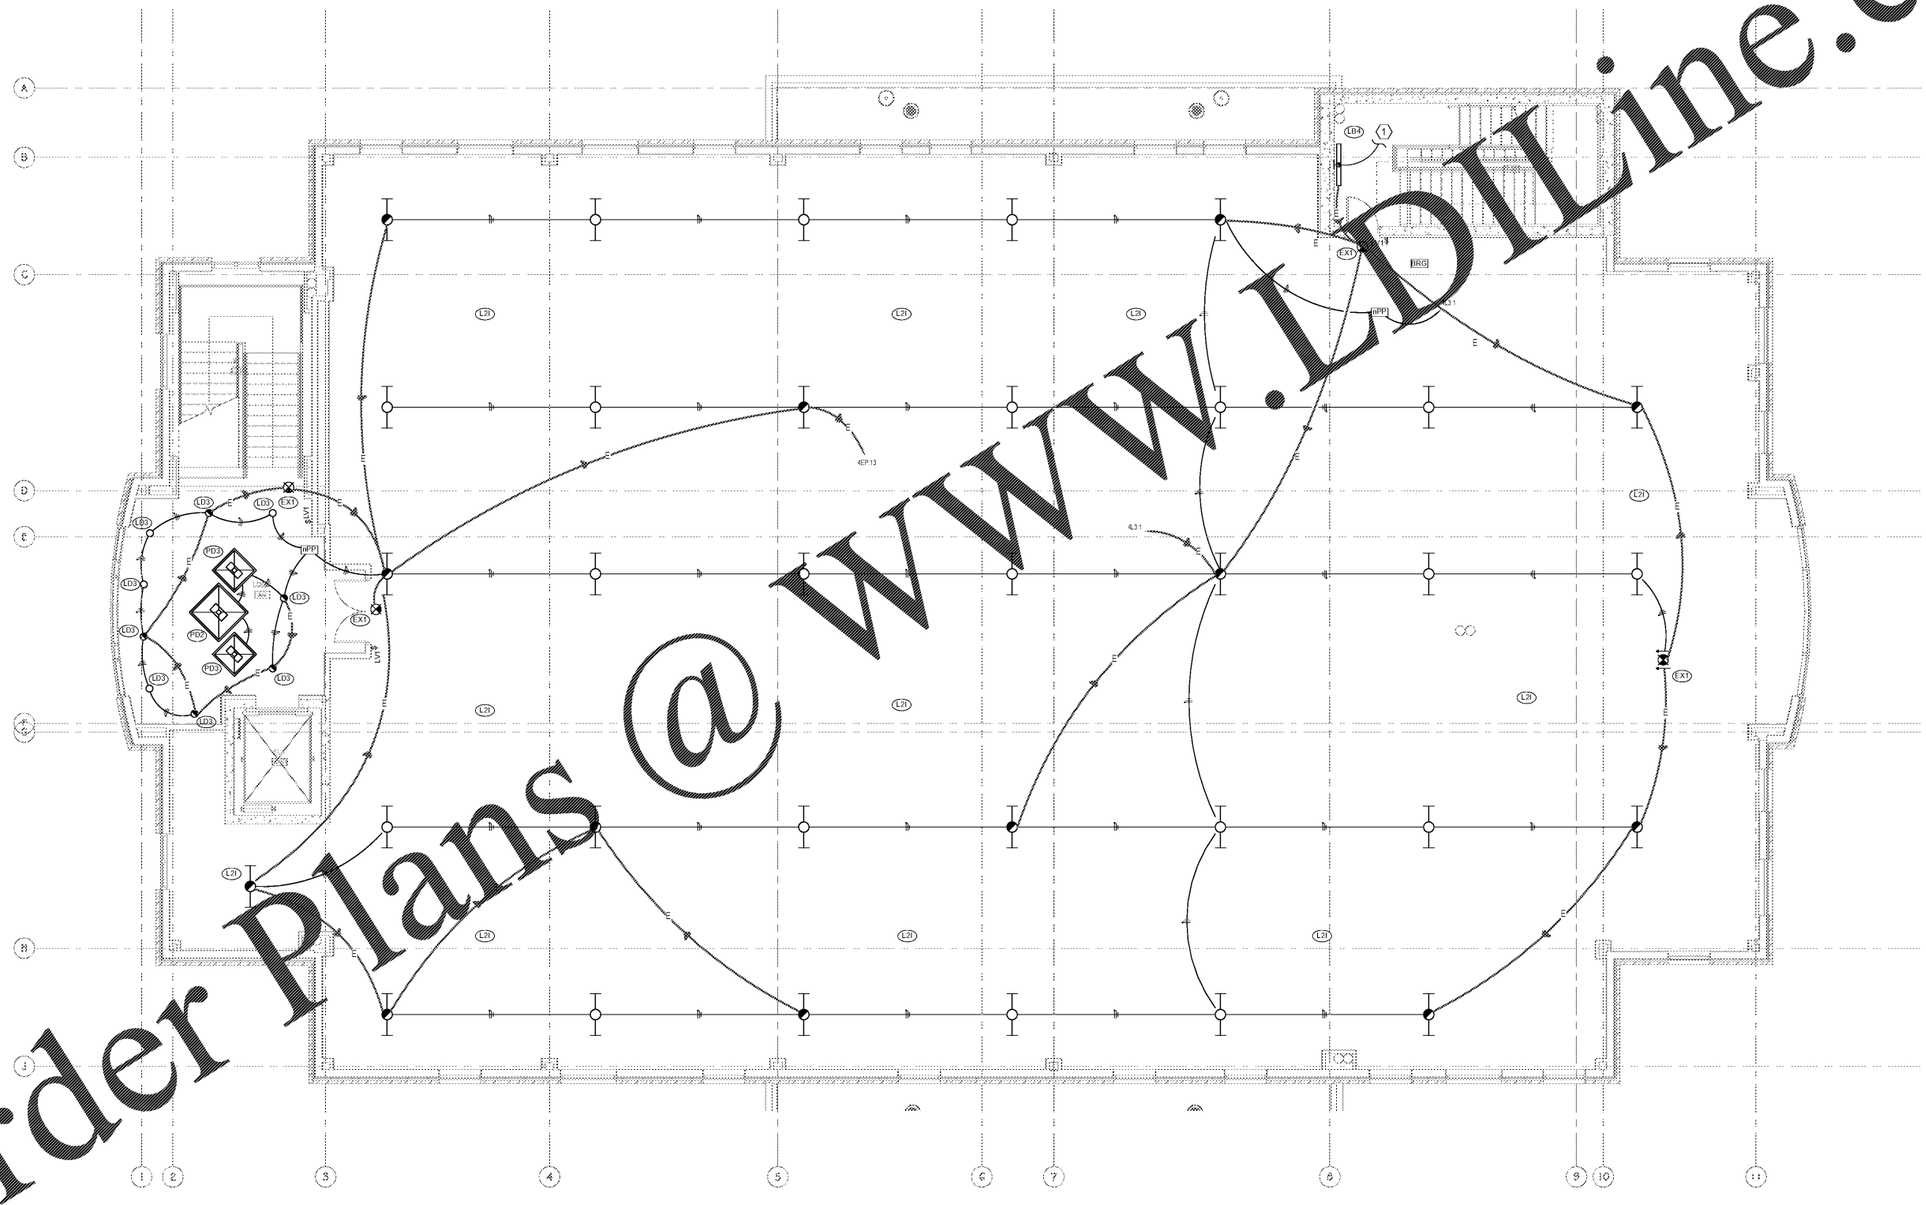

PLAN NORTH

1 3RD FLOOR LIGHTING PLAN

5' 0' 5' 10'

SCALE: 3/16"=1'-0"

SCHMIDT CONSULTING GROUP, INC.

MECHANICAL ELECTRICAL STRUCTURAL COMMUNICATIONS INDUSTRIAL

ALABAMA LICENSE NUMBER 3542
801 W. Garden St. Pensacola, FL 32502
P: 850.438.0050 F: 850.432.6631

TODD NICHOLSON, P.E.
ALABAMA LICENSE NUMBER 29943-E

SCG PROJECT: 2016-151

2701 1st Avenue S
Birmingham, AL 35233
T 205.879.4462
GMCNETWORK.COM

ISSUE DATE

ISSUE FOR BID 2018.05.25

DRAWN BY: JTH
CHECKED BY: TTAN

SIMULATION LABORATORY
BUILDING - USA JOB #16-07
MOBILE, ALABAMA
ABC #2017372
GMC # AMOB160019

ALABAMA LICENSE 29943-E PROFESSIONAL ENGINEER TODD ALAN NICHOLSON 5/11/18

3RD FLOOR LIGHTING PLAN

E203

sheet of

5/23/2018 8:01:06 AM

Order Plans @ www.LDLine.com