SHEET NOTES

1. 200A NEMA 1 3 POLE HEAVY DUTY SAFETY SWITCH. REFER TO SINGLE LINE DIAGRAM FOR ADDITIONAL REQUIREMENTS.

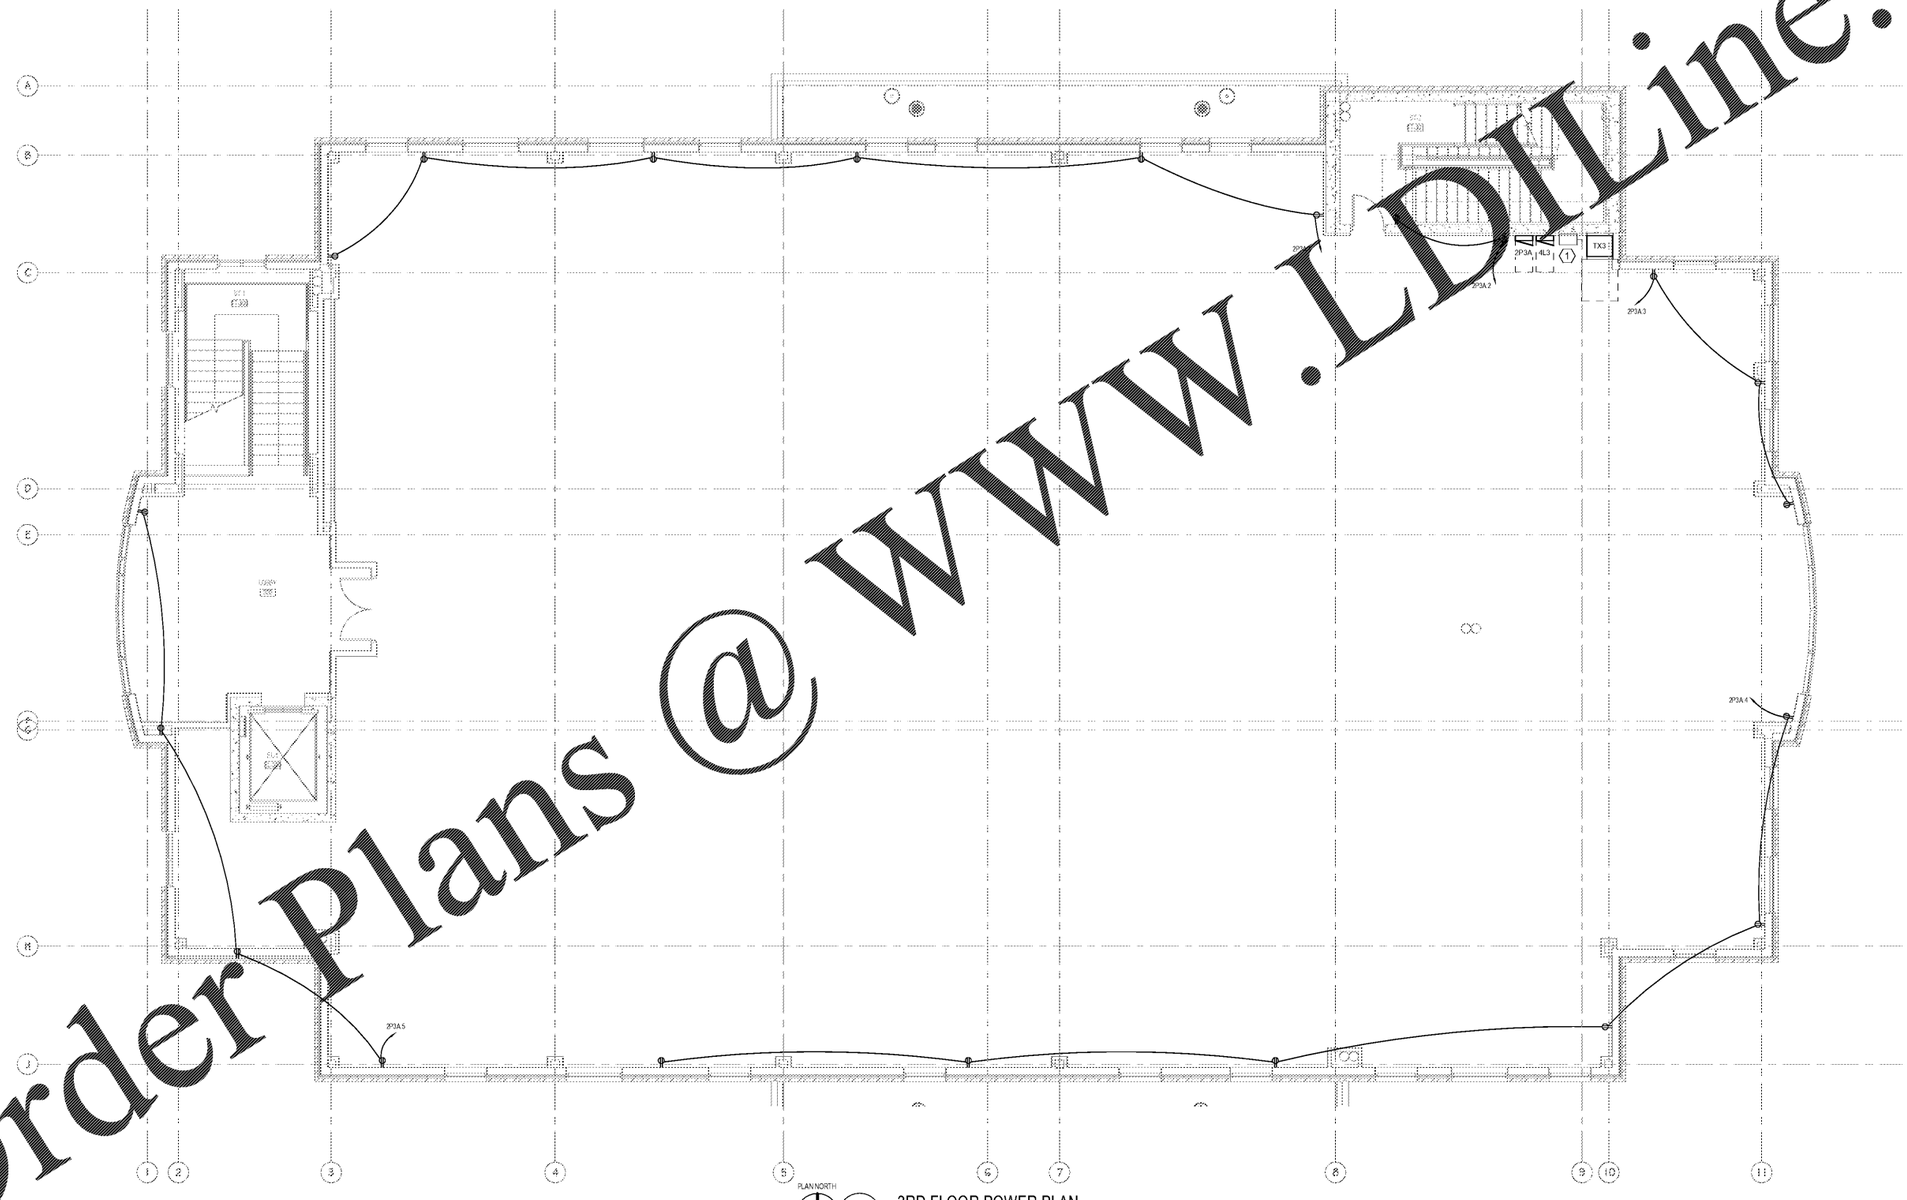

PLAN NORTH

1 3RD FLOOR POWER PLAN

SCALE: 3/16"=1'-0"

SCHMIDT CONSULTING GROUP, INC.
MECHANICAL ELECTRICAL STRUCTURAL COMMUNICATIONS INDUSTRIAL
ALABAMA LICENSE NUMBER 3542
601 W. Garden St. Pensacola, FL 32502
P: 850.438.0050 F: 850.432.6631
TODD NICHOLSON, P.E.
ALABAMA LICENSE NUMBER 29943-E
SCG PROJECT: 2016-151

2701 1st Avenue S
Birmingham, AL 35233
T 205.879.4462
GMCNETWORK.COM

ISSUE	DATE
ISSUE FOR BID	2018.05.25

DRAWN BY: LTH
CHECKED BY: TTAN

SIMULATION LABORATORY
BUILDING - USA JOB #16-07
MOBILE, ALABAMA
ABC #2017372
GMC # AMOB160019

ALABAMA LICENSED PROFESSIONAL ENGINEER TODD ALAN NICHOLSON 29943-E 5/11/18

3RD FLOOR POWER PLAN

E303

sheet of

5/23/2018 8:01:27 AM

Order Plans @ WWW.LDILine.com GMC