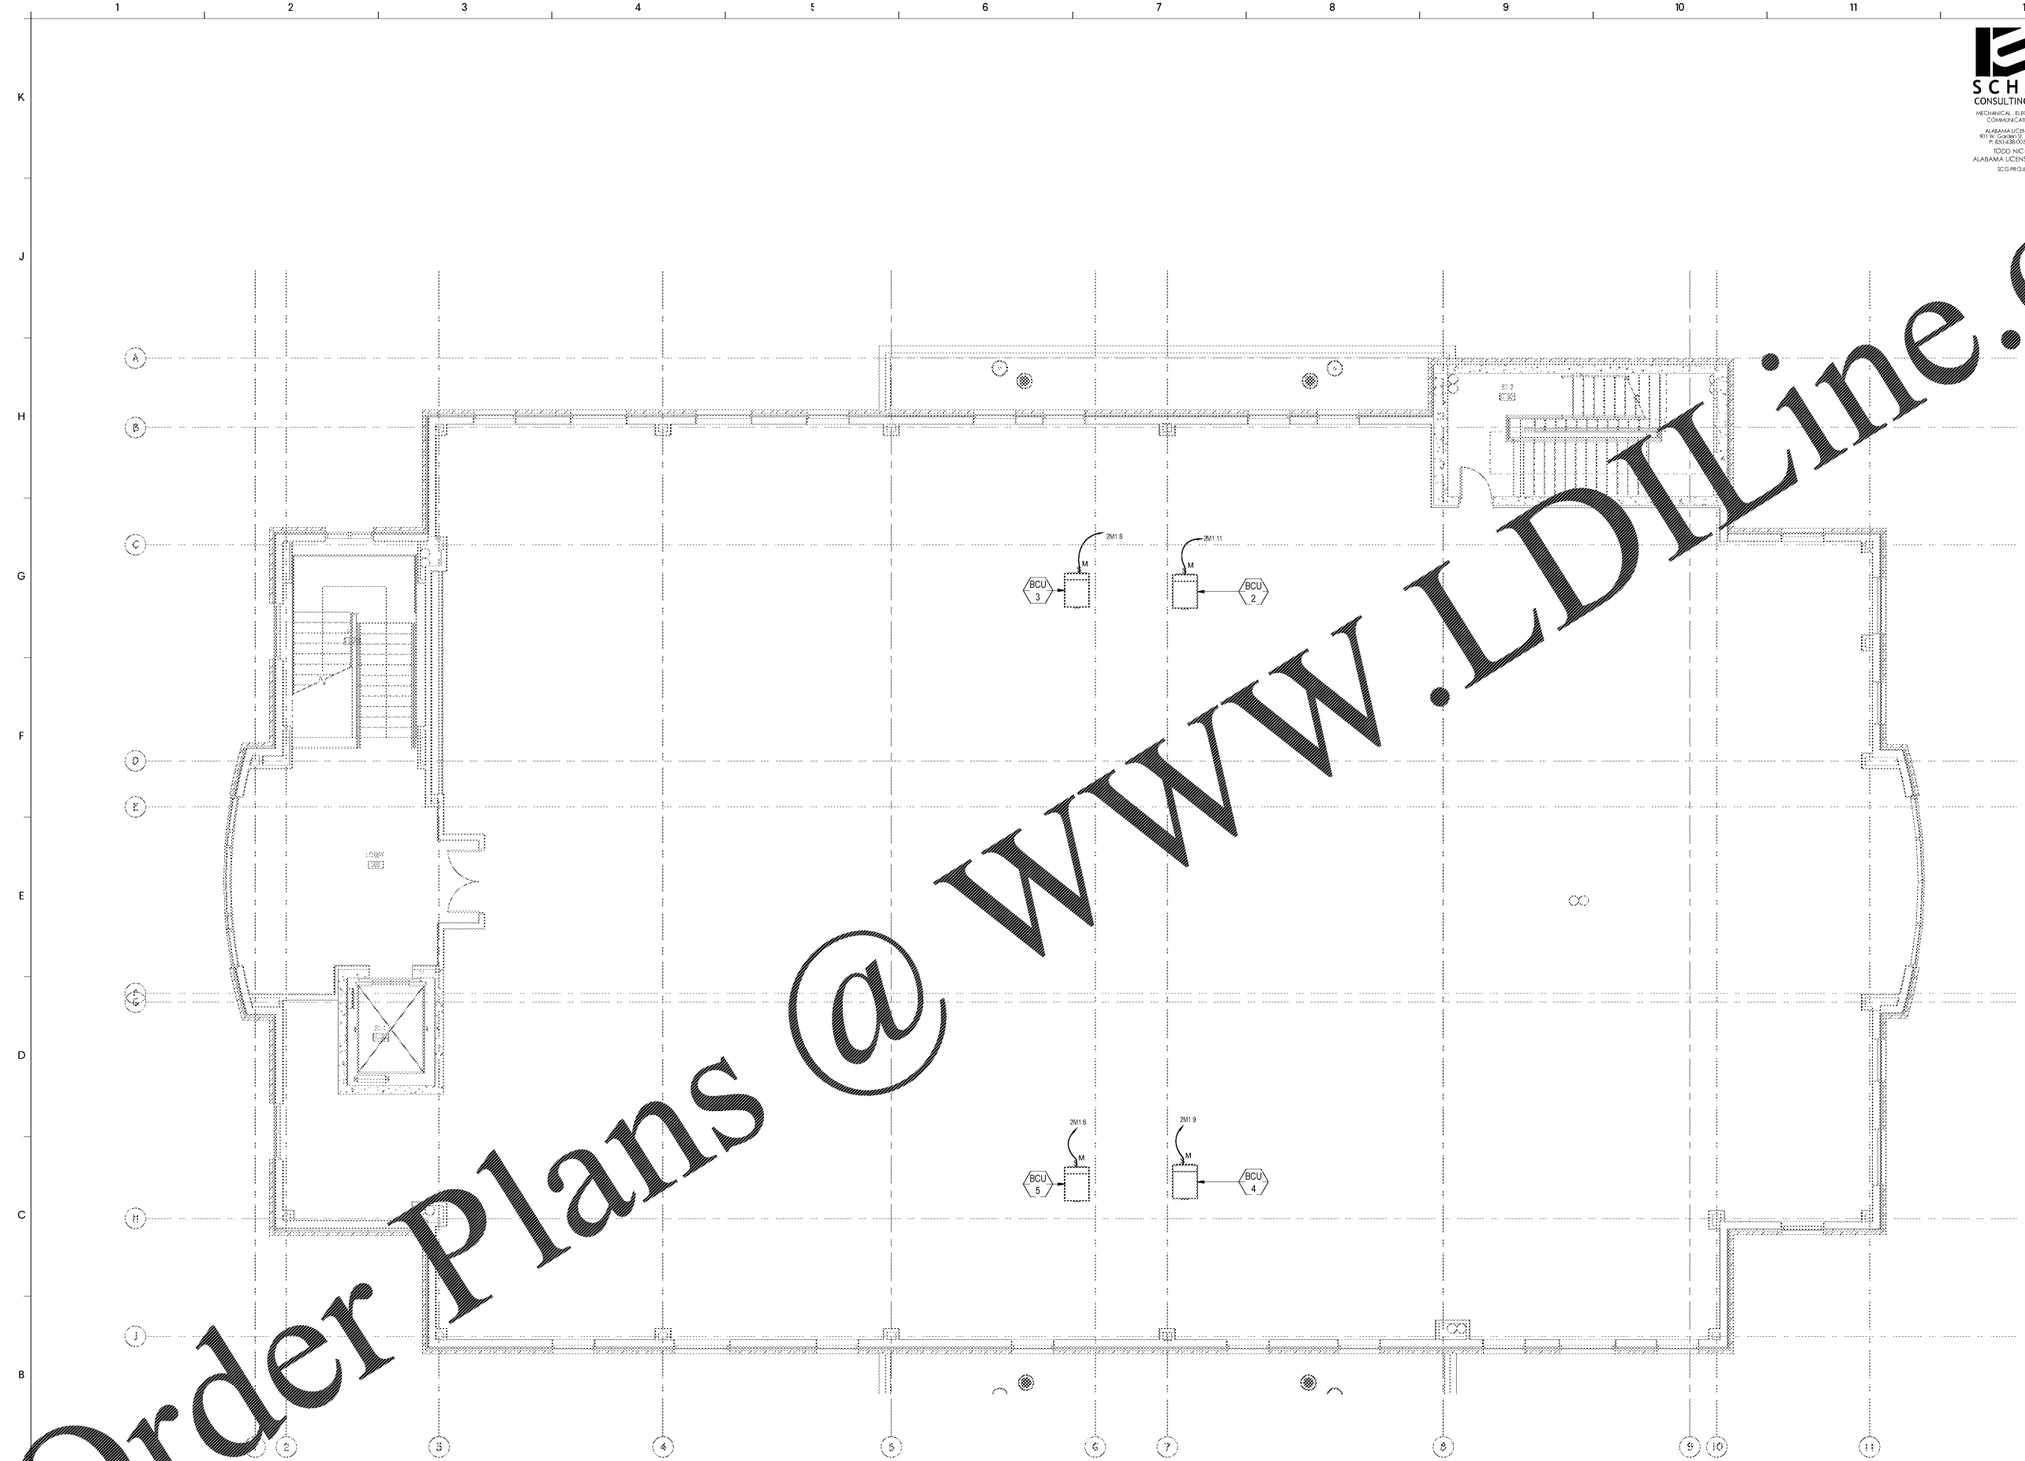

PLAN NORTH

1 3RD FLOOR MECHANICAL POWER PLAN

SCALE: 3/16"=1'-0"

SCHMIDT
CONSULTING GROUP, INC.
MECHANICAL ELECTRICAL STRUCTURAL
COMMUNICATIONS INDUSTRIAL
ALABAMA LICENSE NUMBER 2542
901 W. Garden St. Pensacola, FL 32502
P: 850.438.0050 F: 850.432.6631
TODD NICHOLSON P.E.
ALABAMA LICENSE NUMBER 29943-E
SCG PROJECT: 2016-151

2701 1st Avenue S
Birmingham, AL 35233
T 205.879.4462
GMCNETWORK.COM

ISSUE DATE
ISSUE FOR BID 2018.05.25

DRAWN BY: JTH
CHECKED BY: TAN

SIMULATION LABORATORY
BUILDING - USA JOB #16-07
MOBILE, ALABAMA
ABC #2017372
GMC # AMOB160019

ALABAMA
TODD ALAN NICHOLSON
29943-E
PROFESSIONAL
9/18/18
ENGINEER

3RD FLOOR MECHANICAL POWER PLAN

E403

sheet of

5/23/2018 8:01:43 AM

Order Plans @ WWW.LDILine.com