SHEET NOTES

1. AREA OF REFUGE CALL BOX CALL BOX EQUAL TO RATH #2500-95BNSIP VOIP CALL BOX. CONTRACTOR TO PROVIDE ALL ACCESSORIES AND WIRING AS REQUIRED FOR FULLY OPERATION SYSTEM.

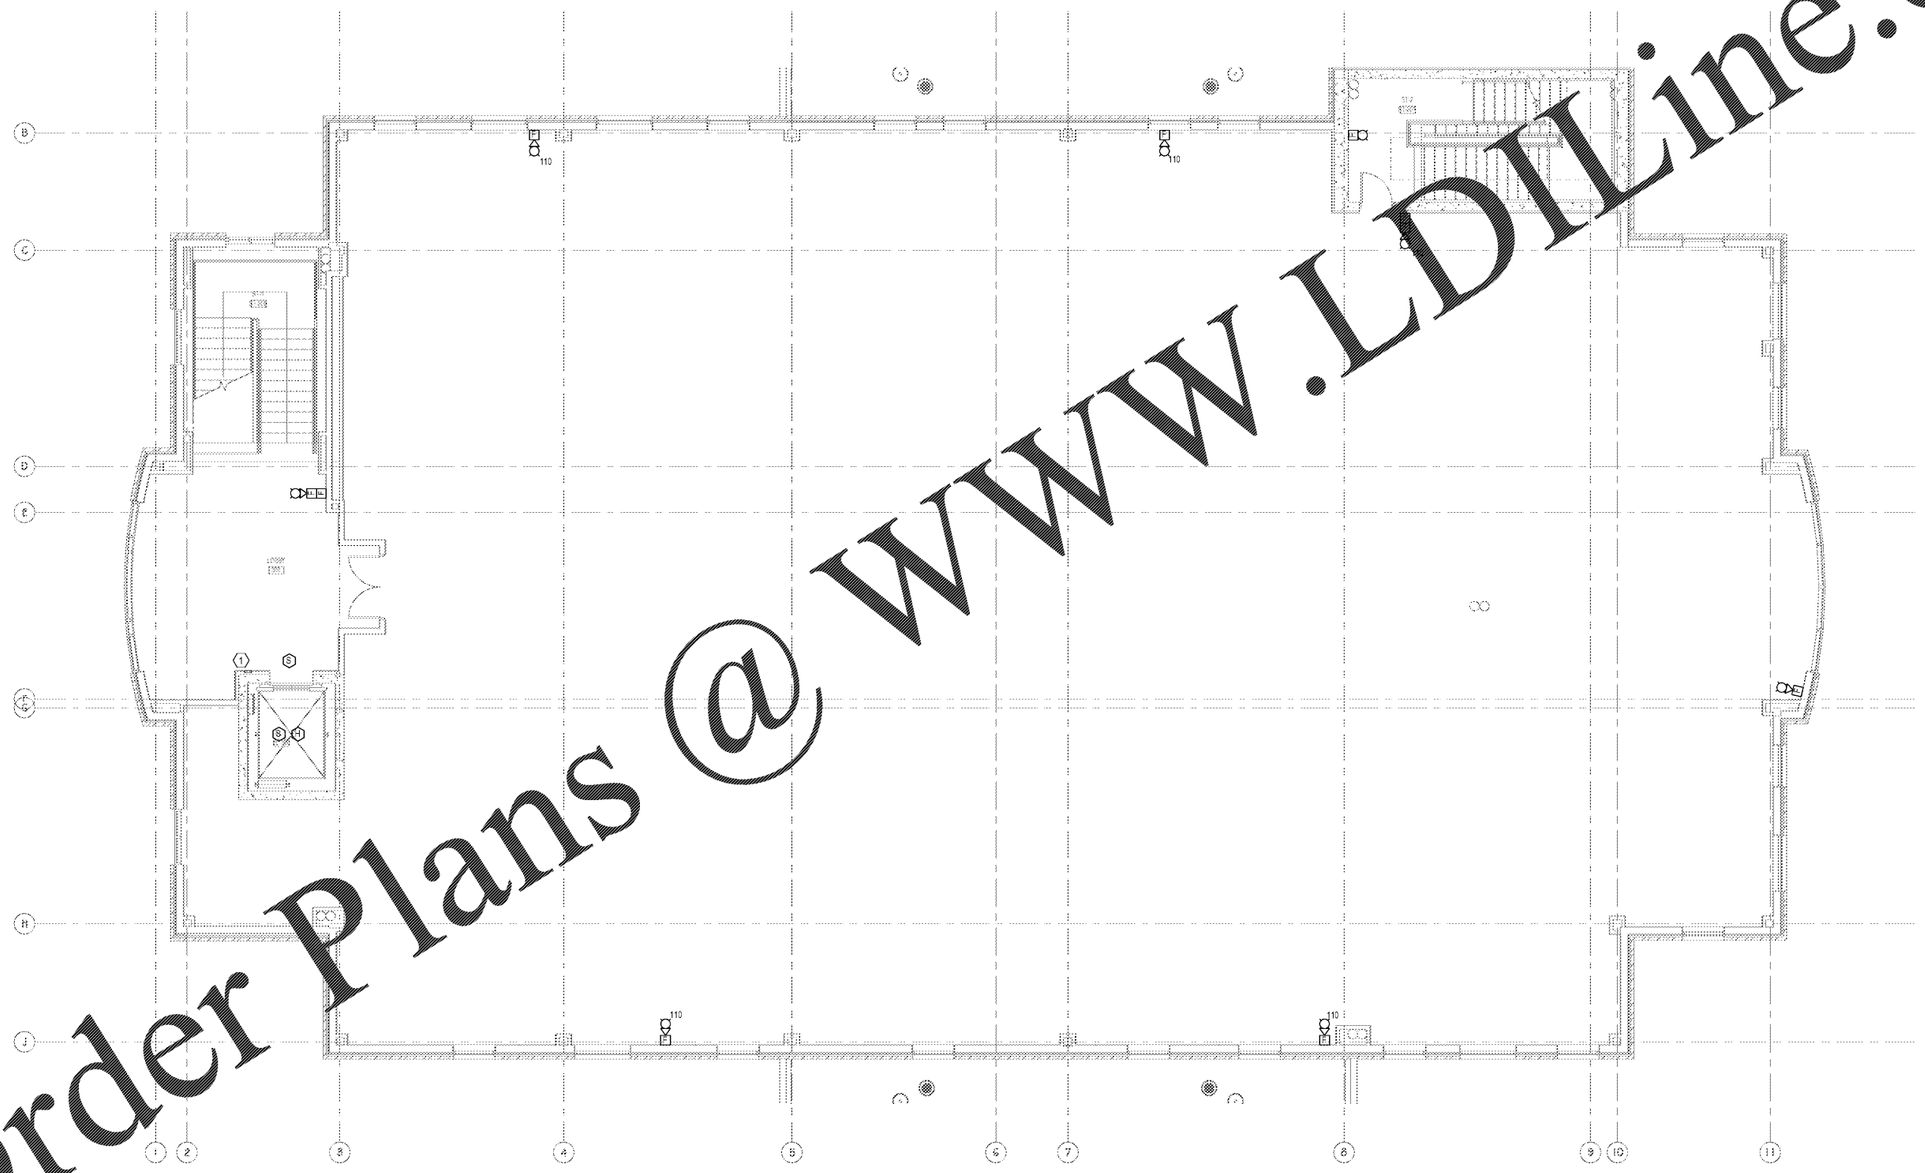

PLAN NORTH

1 3RD FLOOR SYSTEMS PLAN

SCALE: 3/16"=1'-0"

SCHMIDT CONSULTING GROUP, INC.
MECHANICAL ELECTRICAL STRUCTURAL
COMMUNICATIONS INDUSTRIAL
ALABAMA LICENSE NUMBER 3542
801 W. Garden St. Pensacola, FL 32502
P: 850.438.0050 F: 850.432.6631
TODD NICHOLSON P.E.
ALABAMA LICENSE NUMBER 29943-E
SCG PROJECT: 2016-151

2701 1st Avenue S
Birmingham, AL 35233
T 205.879.4462
GMCNETWORK.COM

ISSUE DATE
ISSUE FOR BID 2018.05.25

DRAWN BY: JTH
CHECKED BY: TAN

SIMULATION LABORATORY
BUILDING - USA JOB #16-07
MOBILE, ALABAMA
ABC #2017372
GMC # AMOB160019

ALABAMA 29943-E PROFESSIONAL ENGINEER TODD ALAN NICHOLSON

3RD FLOOR SYSTEMS PLAN

E503

sheet of

5/23/2018 8:01:54 AM

Order Plans @ WWW.LDILine.com