Order Plans @ WWW.LDILine.com

SCHMIDT
CONSULTING GROUP, INC.
MECHANICAL ELECTRICAL STRUCTURAL
COMMUNICATIONS INDUSTRIAL
ALABAMA LICENSE NUMBER 3542
901 W. Garden St. Pensacola, FL 32502
P: 850.438.0050 F: 850.432.6631
TODD NICHOLSON, P.E.
ALABAMA LICENSE NUMBER 29943-E
SCG PROJECT: 2016-151

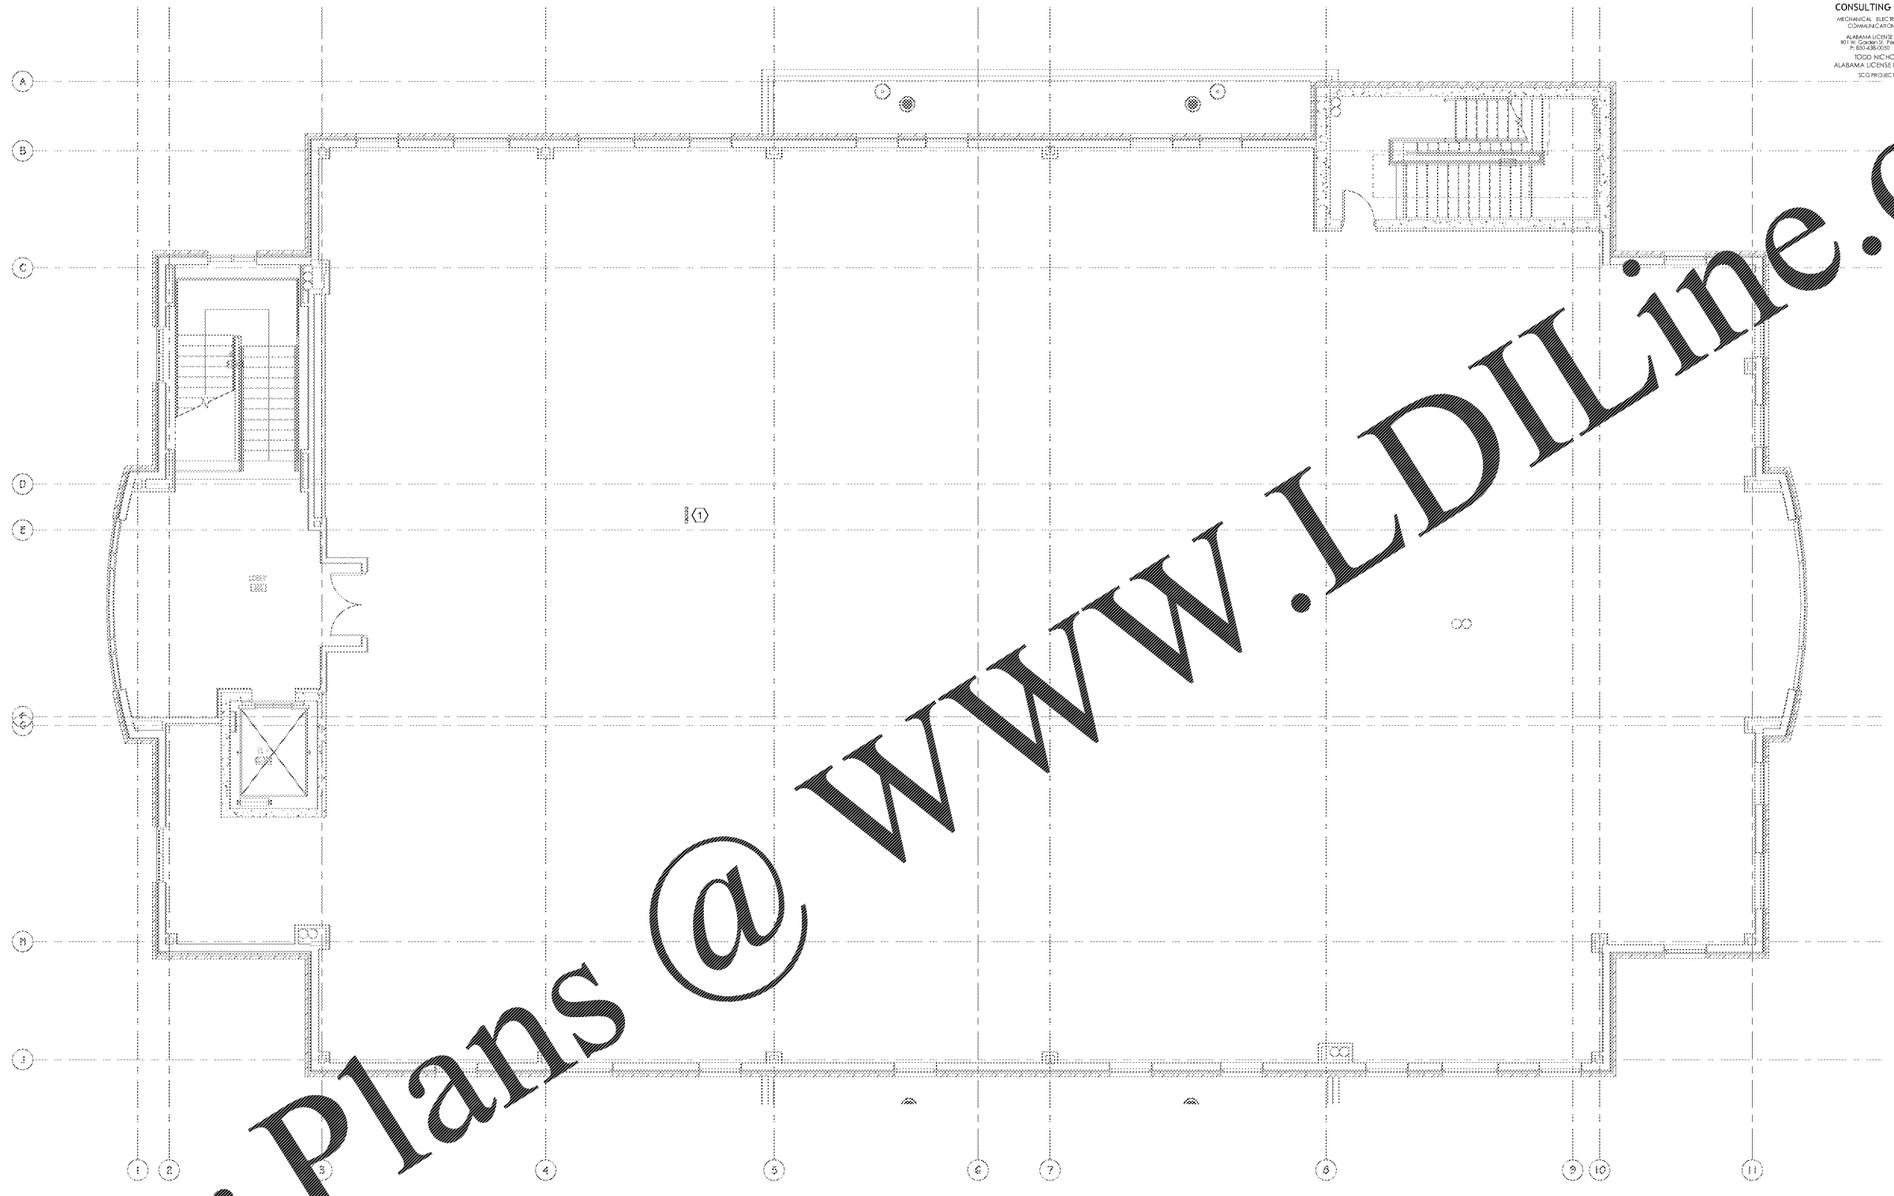

FLOOR PLAN KEY NOTES

(4) 4" CONDUIT SLEEVED FROM 1ST FLOOR AND STUBBED UP ABOVE 3RD FLOOR SLAB FOR FUTURE CABLING

GENERAL NOTES

1. COMMUNICATION OUTLETS, ROUGH-IN, AND NOTES ARE SHOWN FOR ROUGH-IN CONDUIT, BACKBOXES, AND PULL STRINGS ONLY. ALL ASSOCIATED REFERENCE TO CABLING INSTALLATION AND TERMINATION ARE FOR REFERENCE ONLY.

PLAN NORTH

1 3RD FLOOR TELECOMMUNICATIONS ROUGH-IN

5' 0' 5' 10'

SCALE: 3/16"=1'-0"

5/23/2018 8:02:04 AM

2701 1st Avenue S
Birmingham, AL 35233
T 205.879.4462
GMCNETWORK.COM

ISSUE	DATE
ISSUE FOR BID	2018.05.25

DRAWN BY: CEC
CHECKED BY: TTAN

SIMULATION LABORATORY
BUILDING - USA JOB #16-07
MOBILE, ALABAMA
ABC #2017372
GMC # AMOB160019

ALABAMA 29943-E PROFESSIONAL ENGINEER TODD NICHOLSON

3RD FLOOR TELECOMMUNICATIONS ROUGH-IN PLAN

E506

sheet of