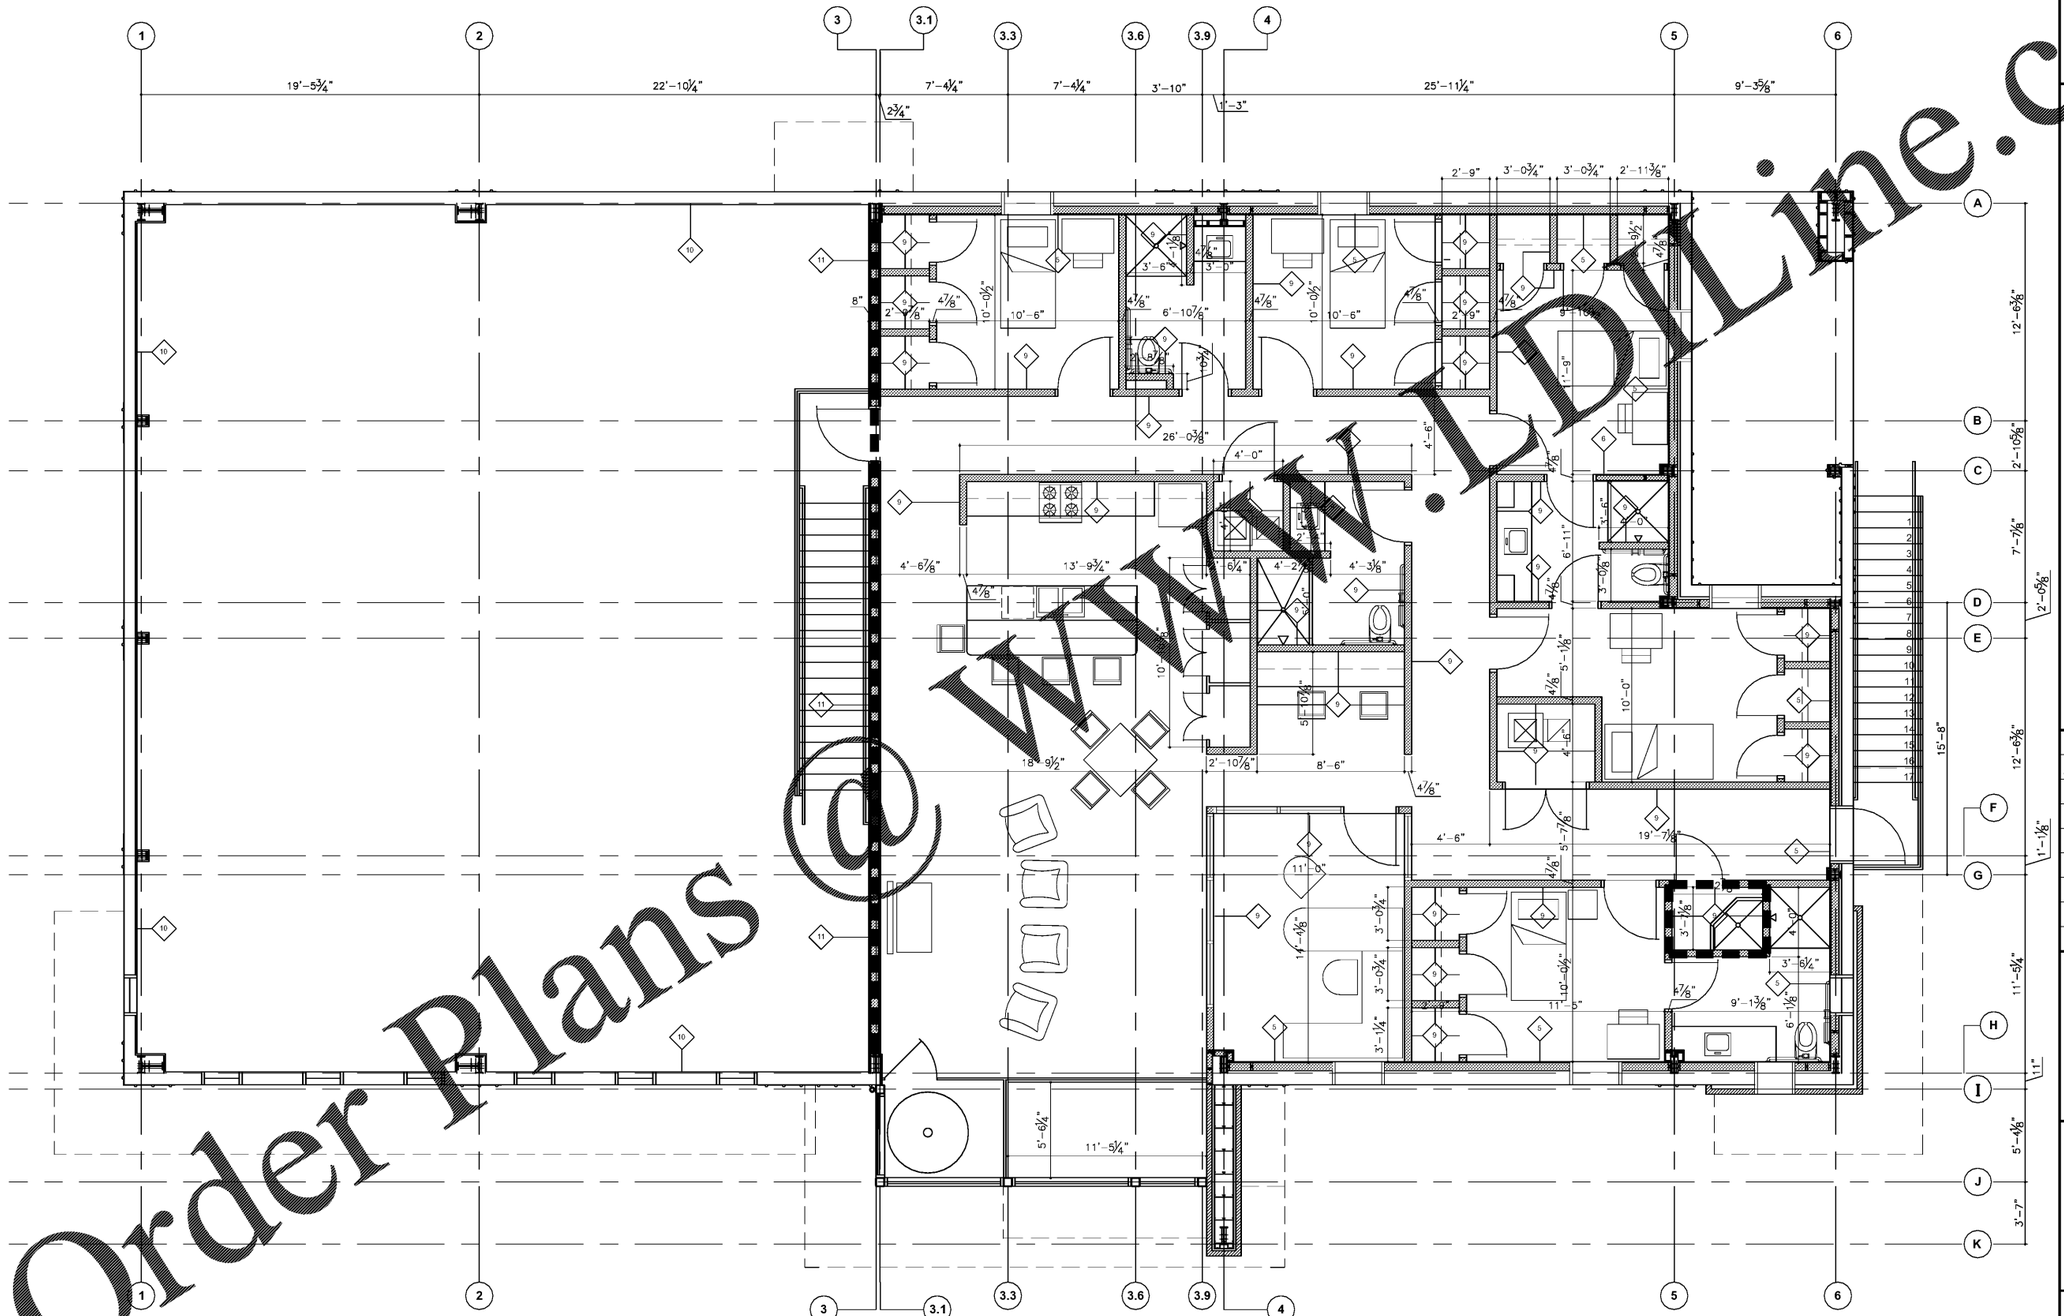

Order Plans @ WWW.LDLine.com

1 A1-4 **SECOND FLOOR DIMENSION PLAN**

SCALE: 1/4" = 1'-0"

ARCHITECT'S STAMP

STATE OF GEORGIA · GORDON M. SMITH JR. · 7575 · LICENSED ARCHITECT · REGISTERED ARCHITECT

SIGNATURE REQUIRED

SMITH DESIGN GROUP, INC.
201 WEST JACKSON STREET
LAGRANGE GEORGIA 30240
706-882-5511 www.SDGarch.net

LEGEND

1 WALL TYPES. SEE SHEET A2-5.

RATED WALL - EXTEND TIGHT AGAINST FLOOR OR ROOF DECK ABOVE. SEAL ALL PENETRATIONS.

GRAPHIC SCALE
0' 1' 2' 4' 8' 12'

REVISIONS

⚠	DATE	DESCRIPTION

PROJECT:
VERNON ROAD FIRE STATION
VERNON ROAD
LAGRANGE GEORGIA

TITLE:
SECOND FLOOR
DIMENSION PLAN

MODIFIED DATE:

ISSUED DATE:
FOR BID AND PERMIT
07 MAY 2018

JOB NO:
1731

SHEET:
A1-4